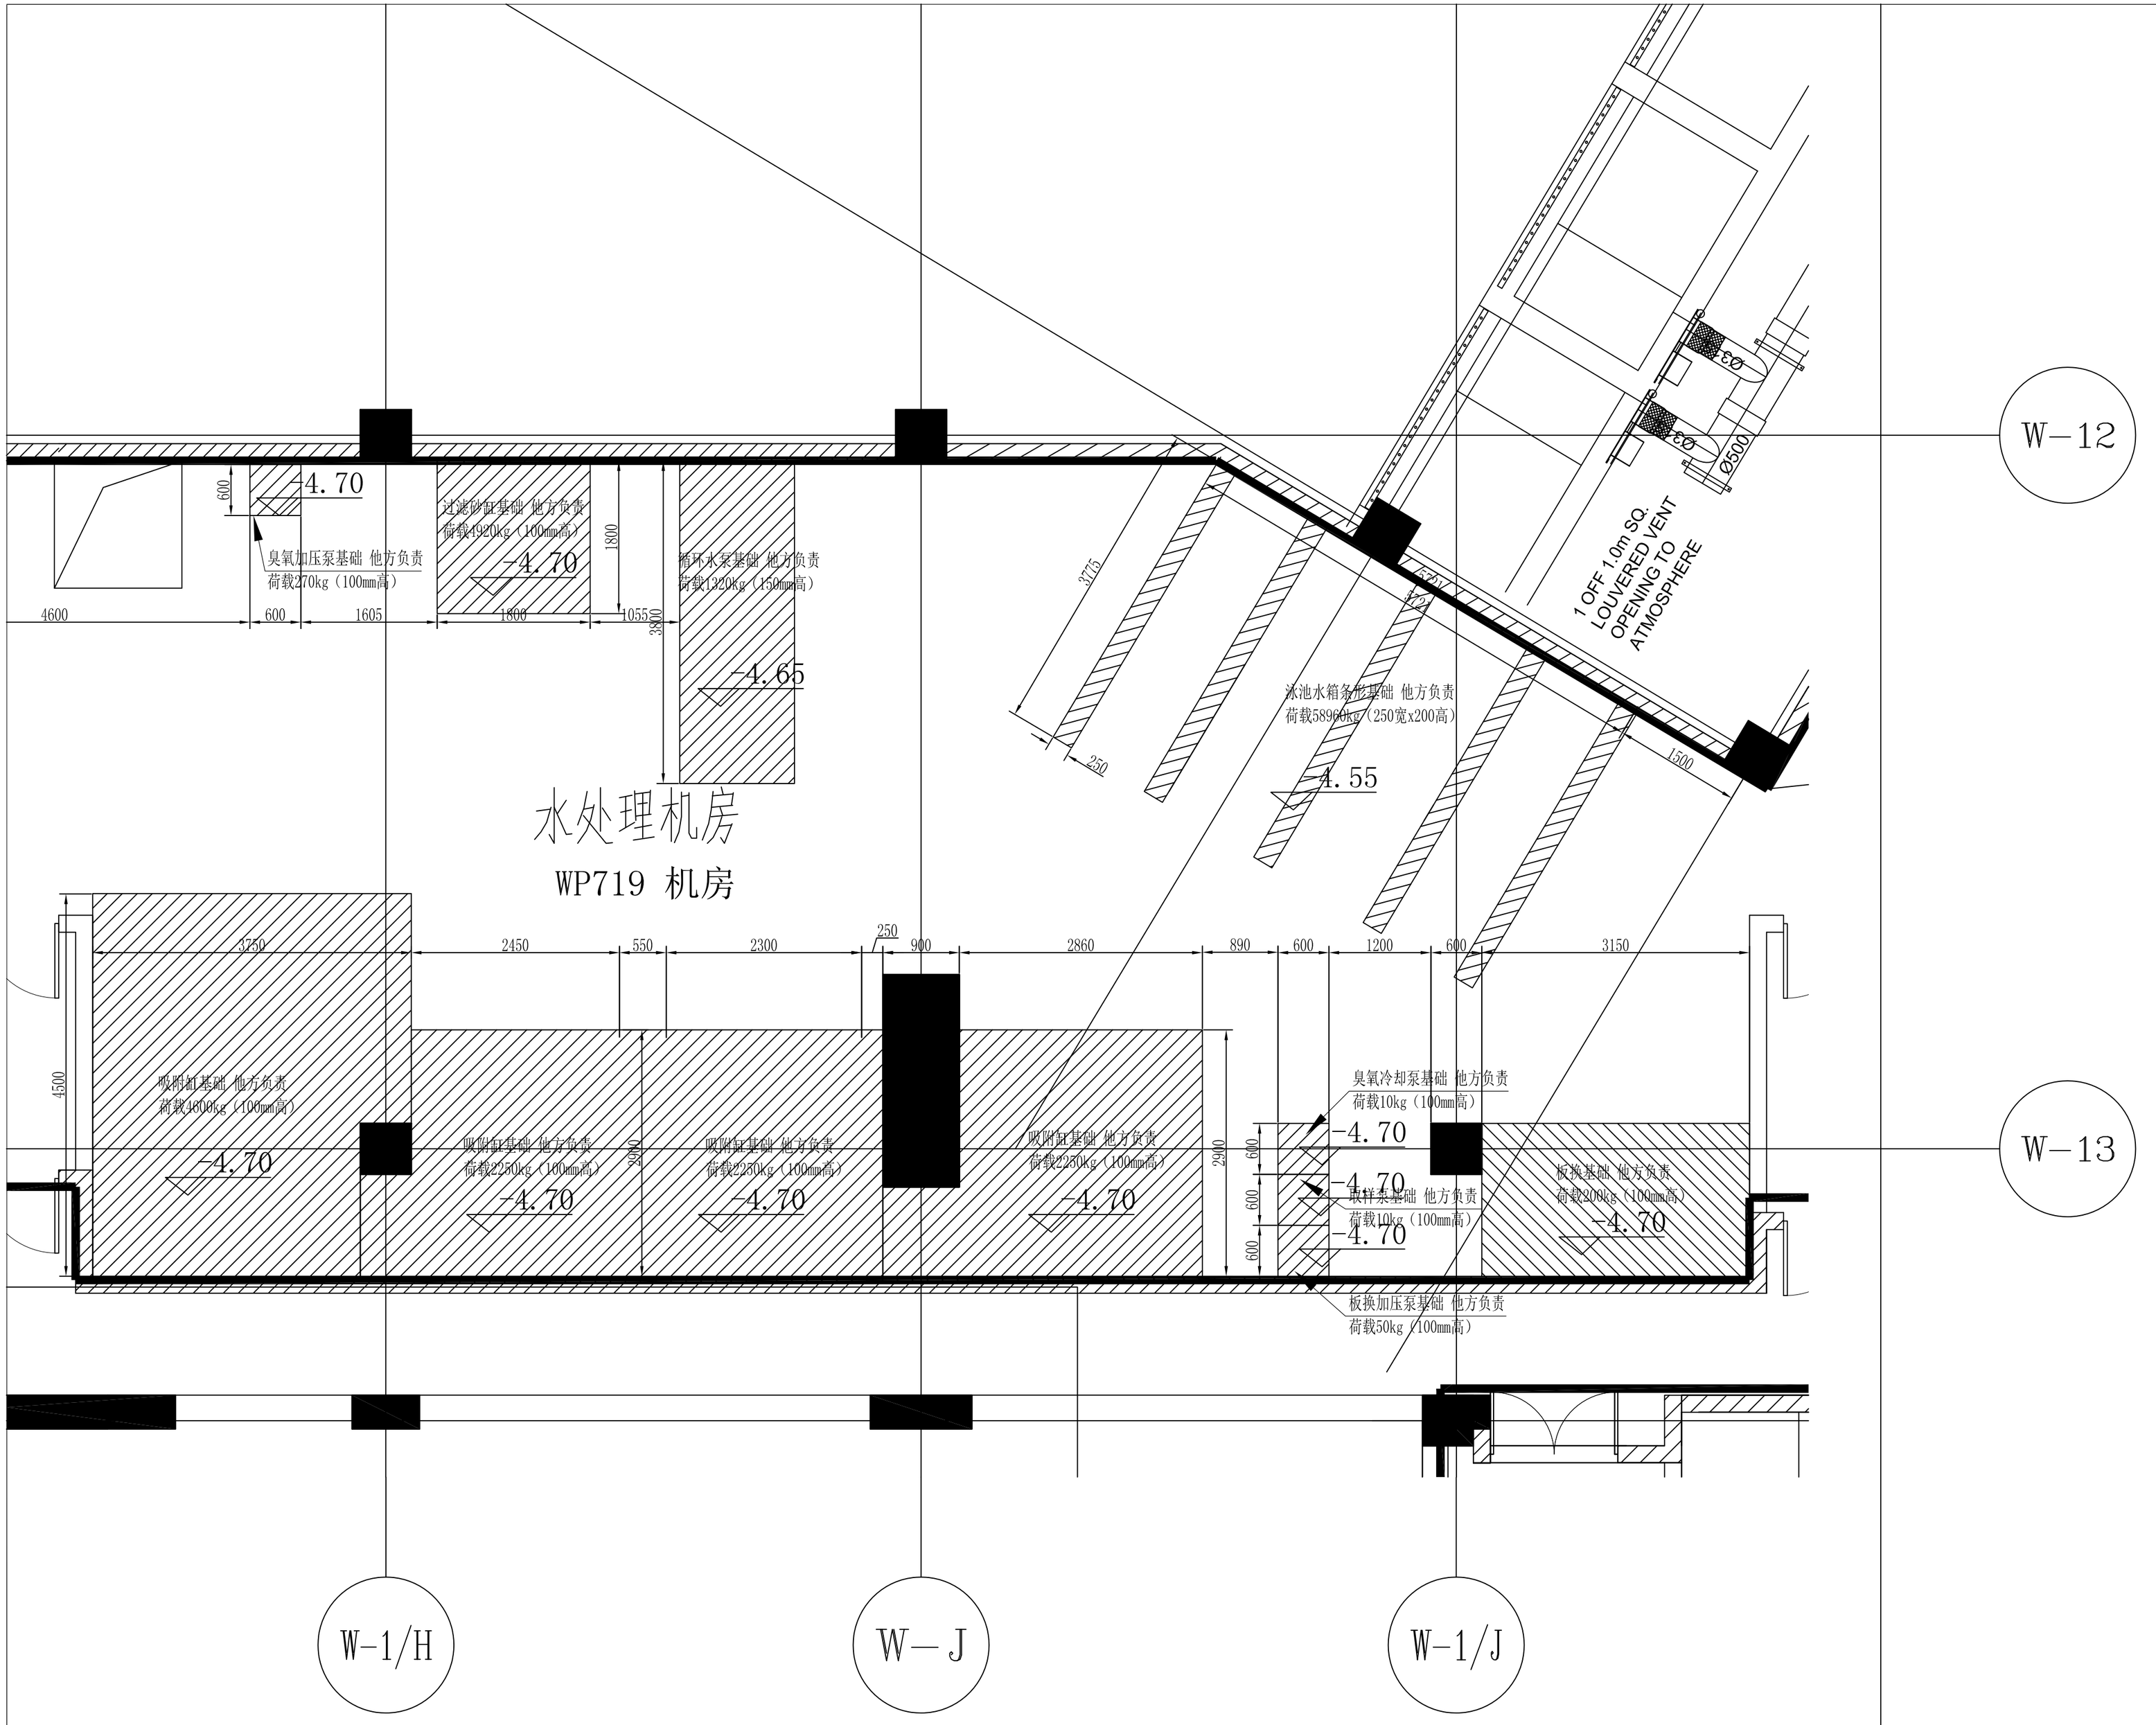


REV	DESCRIPTION	DATE	BY

GENERAL NOTES:

施 工 图 纸

辽宁同济置业有限公司

凯里森建筑事务所(中国)

CONSULTANT

上海保安体育设备技术有限公司

辽宁省铁岭市星悦南岸·综合商业区
（一期）水上乐园

WP719室外水疗池水处理机房
设备基础平面图

THIS PRINT ITS COPYRIGHT ARE THE
PROPERTY OF P & A ENGINEERING LIMITED AND
SHALL REMAIN SO UNDER ALL CIRCUMSTANCES

1:50(A2)	REFERENCE –
	DRAWN BY ZK
	FILE NO.
	DATE 13-02-2014
STATUS OF DRAWING: TENDER DRAWING	DRAWING NO. PA-WP719-004
	REV.