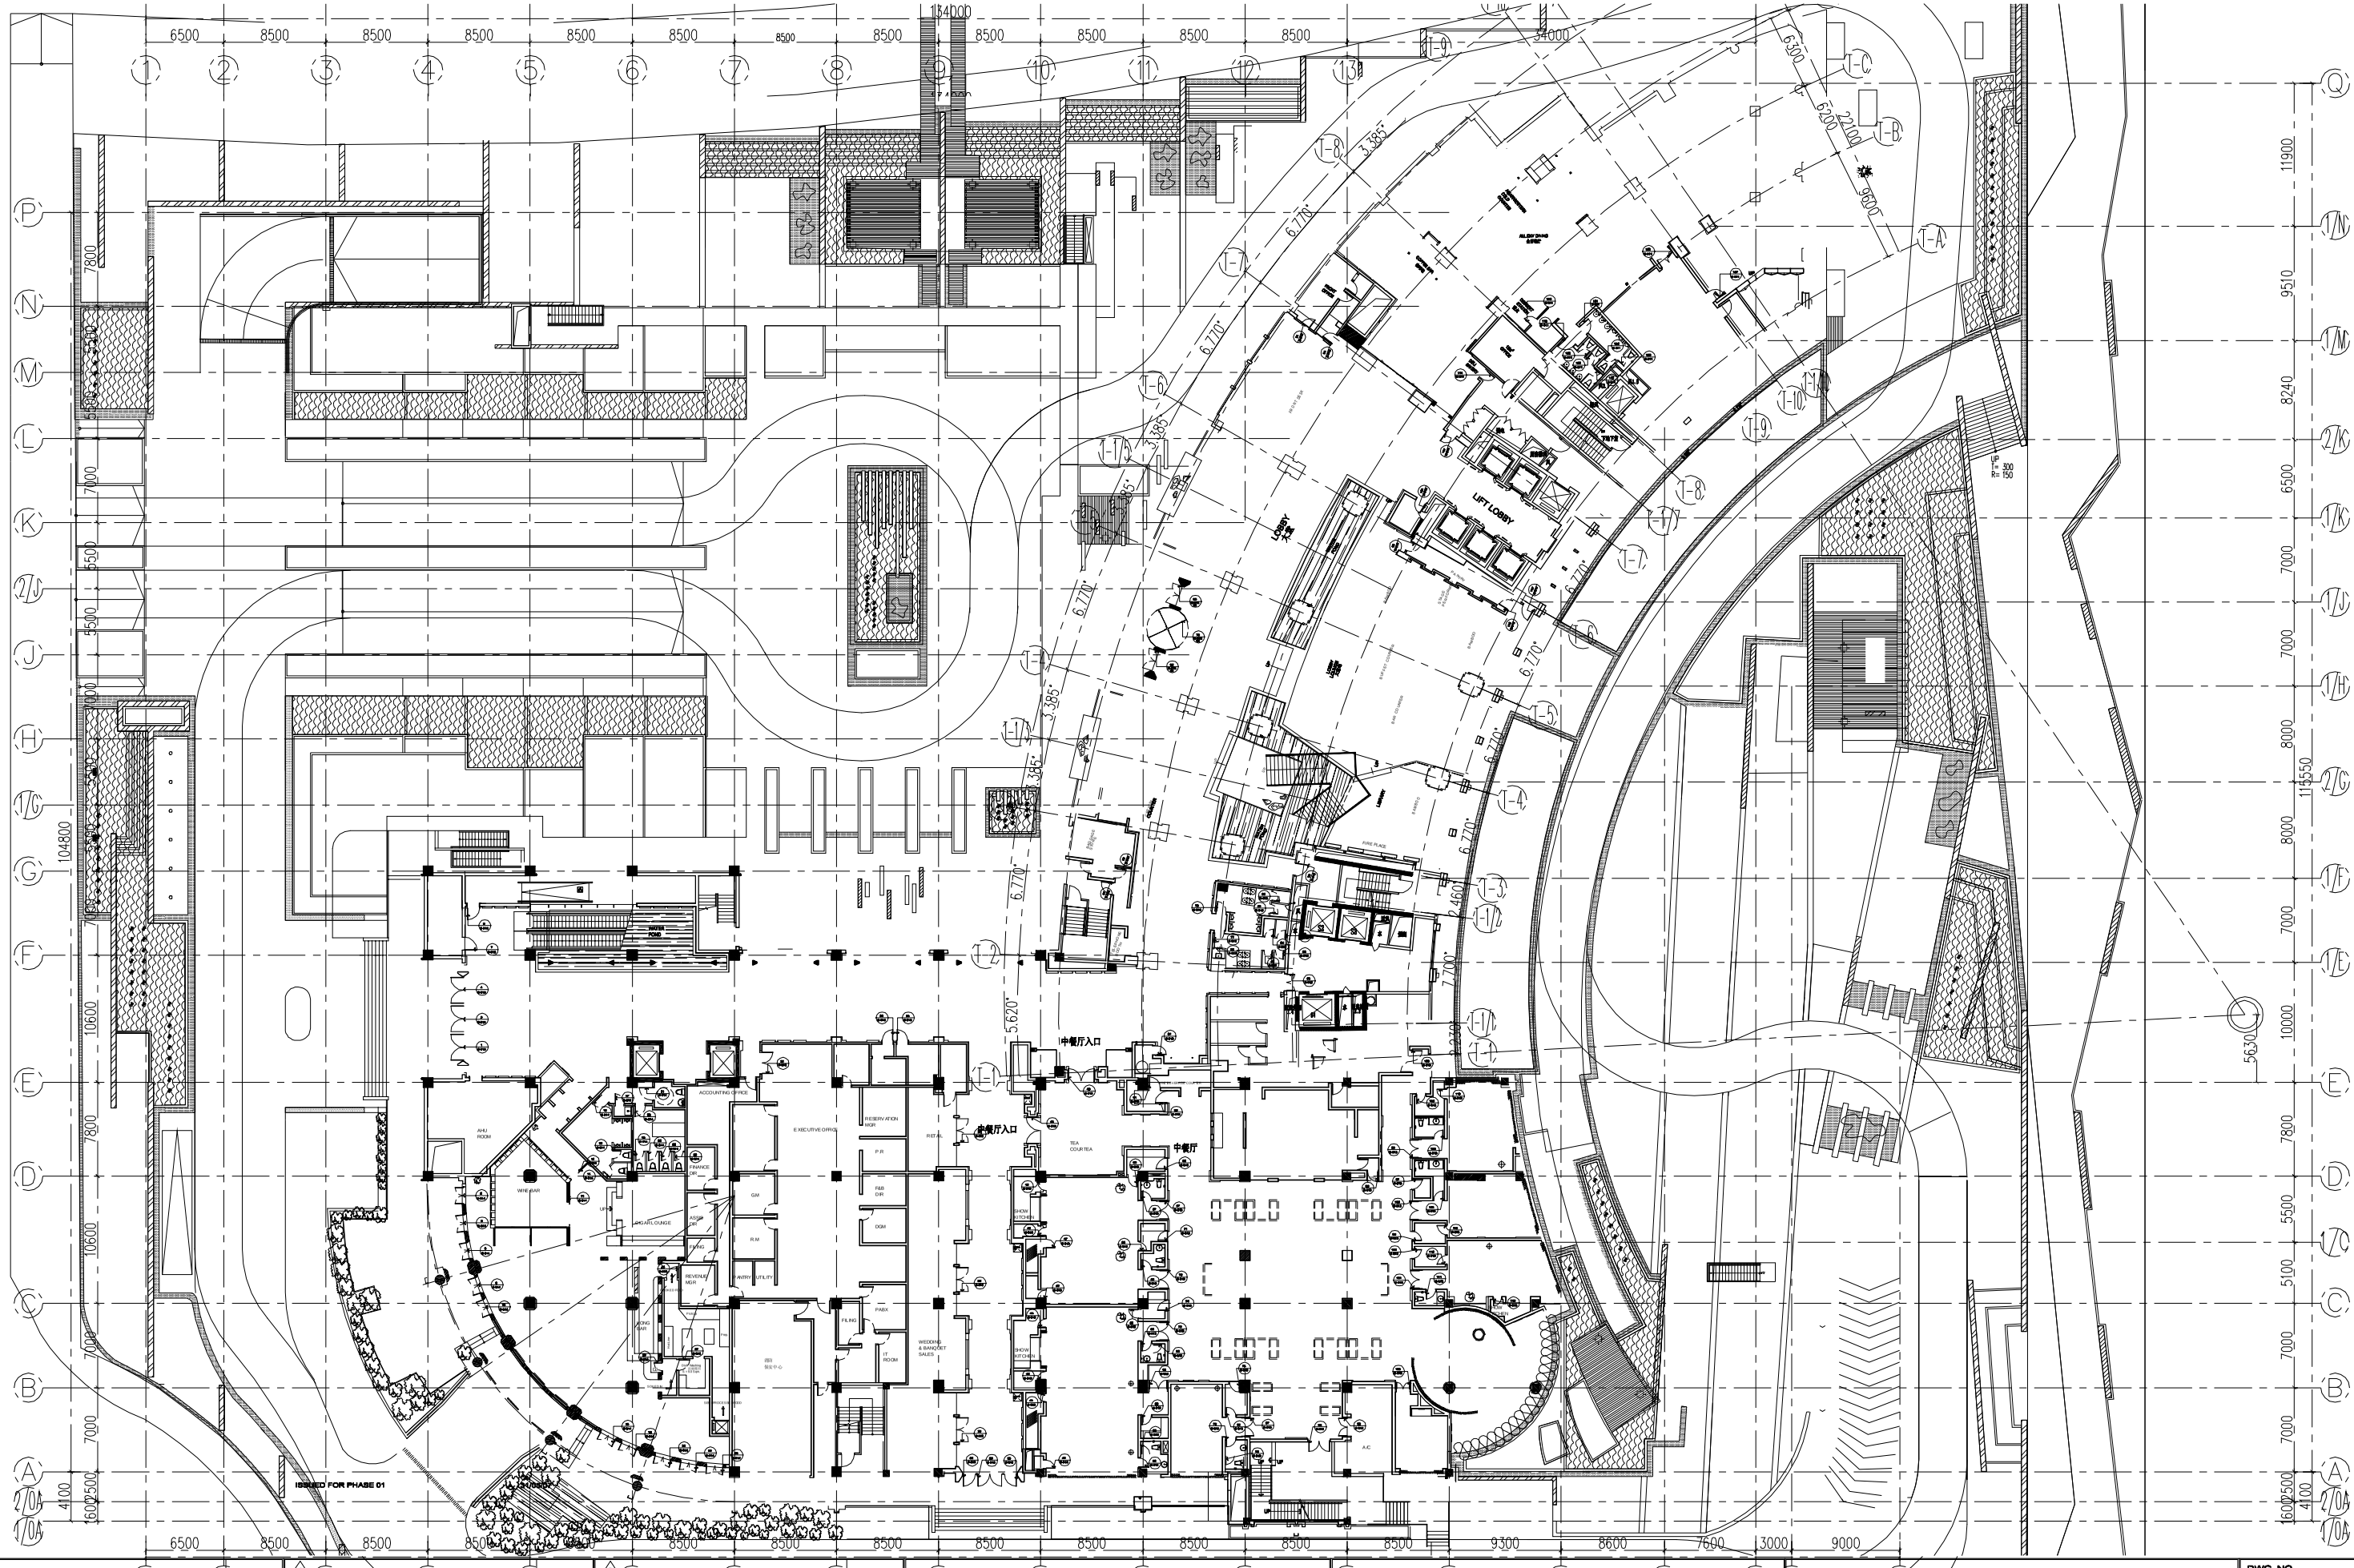

REVISIONS AND ISSUES LOCATIONS OF REVISIONS ARE INDICATED BY DWG. AS		DATE
1	ISSUED FOR PHASE 01	31/08/07
2	ISSUED FOR TENDER DRAWING	22/04/09
3		

CHHADA SIEMBIEDA LEUNG
Limited. Design Consultants Hong Kong

ALL DESIGNS, PRINTS & SPECIFICATIONS ARE THE PROPERTY OF CHHADA, SIEMBIEDA & LEUNG LTD. AND CANNOT BE USED WITHOUT THEIR WRITTEN PERMISSION. THE SAME SHALL BE RETURNED AT COMPLETION OF WORK. DO NOT SCALE DRAWING ALL MEASUREMENTS MUST BE CHECKED AT THE SITE BY THE CONTRACTOR. ANY DISCREPANCIES SHALL BE REPORTED IN WRITING TO CHHADA, SIEMBIEDA & LEUNG LTD. IMMEDIATELY BY THE CONTRACTOR AND/OR PROJECT MANAGER.

THE INTERCONTINENTAL SUZHOU
JIANGSU, CHINA

FLOOR 1 PLAN

DATE		SCALE 1 : 250 (A1) / 1 : 500 (A3)	PROJECT NO. 07-01
DRAWN BY	CARRY	APPROVED BY	
FILE NAME			

DWG. NO. FF-01

REVISION 2

PDF 文件使用 "pdfFactory Pro" 试用版本创建 www.fineprint.com.cn