
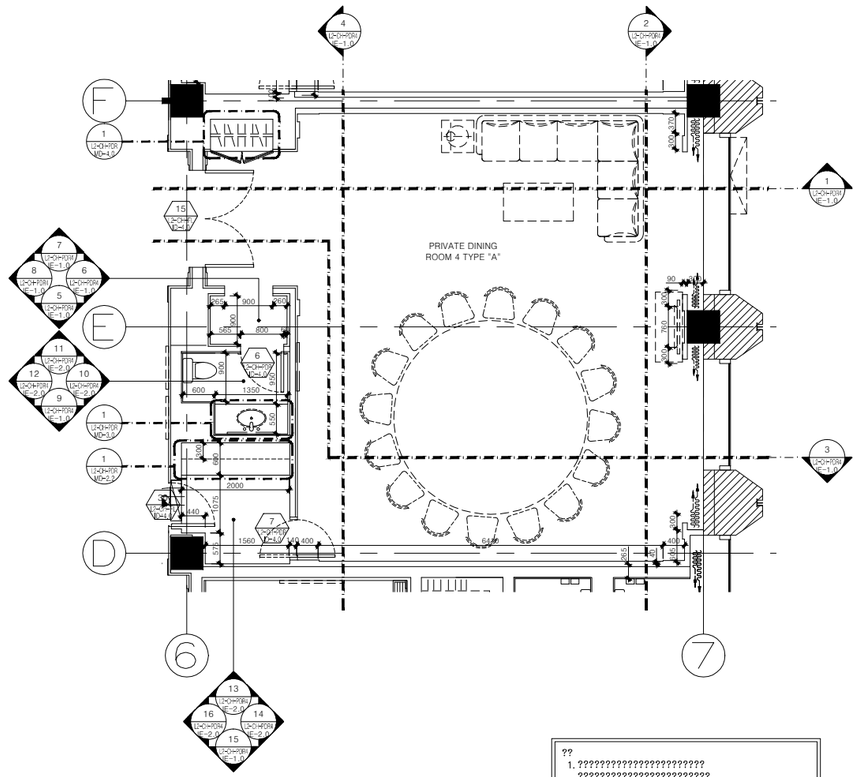


??

1. ????????????????????????
   ????????????????????????????
   ????????????????????????????
2. ?????????
3. ????????????????????????
4. ????????????????????????????
   ????????????????????????
   ????????????????????????????????
5. ???????????.??.????????????
   ???????????
6. ????????.????????????????????
   ?????????
7. ?????.???????????????
8. ????????????????????.??.??.??.
   ????????????????????????
8. ?????.????????????????????????


AR ARCHITECTURAL INFORMATION PLAN (TYPE 'A')
PRIVATE DINING ROOM 4 1:50

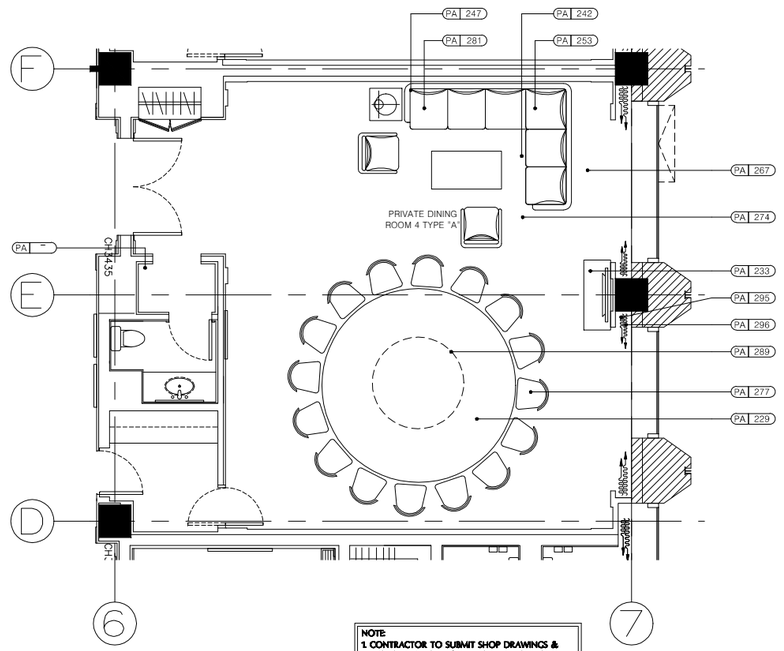

NOTE:

1. CONTRACTOR TO SUBMIT SHOP DRAWINGS & PROTOTYPES FOR ID'S APPROVAL PRIOR TO CONSTRUCTION. ALL DIMENSIONS ON DRAWINGS MUST BE VERIFIED ON SITE BY CONTRACTOR. CONTRACTOR TO REPORT TO ID IN WRITING OF ANY DISCREPANCIES.
2. AREA RUG SIZE TO BE VERIFIED.
3. CONTRACTOR MUST REFER TO CONSULTANTS DRAWINGS FOR ELECTRICAL, MECHANICAL AND FIRE SERVICES INFORMATION.
4. LIGHT SWITCHES LOCATION ARE FOR REFERENCE ONLY. CIRCUITRY TO REFER TO LIGHTING CONSULTANT'S DRAWING. SWITCHES SETTING OUT TO REFER TO BLD'S ELEVATION. KITCHEN SOCKETS REFER TO KITCHEN CONSULTANT'S SHOP DRAWINGS.
5. ALL SETTING OUT OF WALL, CEILING,FLOOR AND FURNITURE ON SITE MUST BE REVIEWED BY ID & CONFIRMED PRIOR TO CONSTRUCTION.
6. STONE FINISHES SETTING OUT PLANS ON FLOORS AND WALLS MUST BE SUBMITTED FOR ID REVIEW & APPROVAL PRIOR TO PRODUCTION & INSTALLATION.
7. STONE SLABS MUST BE REVIEWED & APPROVED BY ID PRIOR TO PURCHASE.
8. ALL POWER, DATA, VOICE, AV, FIRE SERVICES RELATED POINTS THAT IF VISIBLE TO GUEST OR FRONT OF HOUSE AREAS MUST BE REVIEWED BY ID & CONFIRMED BY ID PRIOR TO INSTALLATION.
9. CONTRACTOR MUST SUBMIT ALL MATERIALS TO ID FOR REVIEW & APPROVAL PRIOR TO PURCHASE.

FF FIXTURES, FURNISHINGS & EQUIPMENT PLAN (TYPE 'A')
PRIVATE DINING ROOM 4 1:50

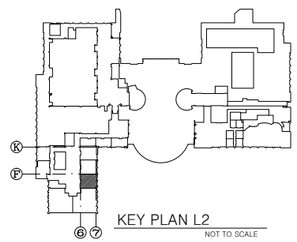

KEY PLAN L2
NOT TO SCALE

图纸进行中 **PROGRESS DRAWINGS**

BILKEY LLINAS DESIGN
PALM BEACH ■ HONG KONG

BLD

SHENYANG SHERATON HOTEL
SHENYANG , CHINA

LEVEL 2
PRIVATE DINING ROOM 4 (TYPE 'A')
ARCHITECTURAL IMFORMATION PLAN
FIXTURES, FURNISHINGS & EQUIPMENT PLAN
PHASE IV

SHEET TITLE

This drawing is for information only, to be used for general arrangement of the spaces & general intent of the design made from available information, however all measurements must be verified on project site by the user. No part or whole of the contents of this drawing must be modified or approved. This drawing is the property of Bilkey Llinas Design Ltd. and the whole or any part or parts of this document is to be used or reproduced. It is to be used for the project and for the specific purpose for which it is prepared and is not to be used on any other project. It is also to be returned upon request.

© Copyright by Bilkey, Llinas Design, 1998 - All Rights Reserved.

NO.	DATE	REVISION
		PH.III-ISSUED JUNE 8, 2012
		PH.IV-ISSUED AUG. 20, 2012

APPROVED
DRAWN ROCIO
DATE AUGUST 20, 2012
SCALE 1:50

PROJECT NO. 1105
SHEET NO. L2-CH-PDR4A
AR-FF