FOR CONSTRUCTION
DATE: 01 JUNE, 2013

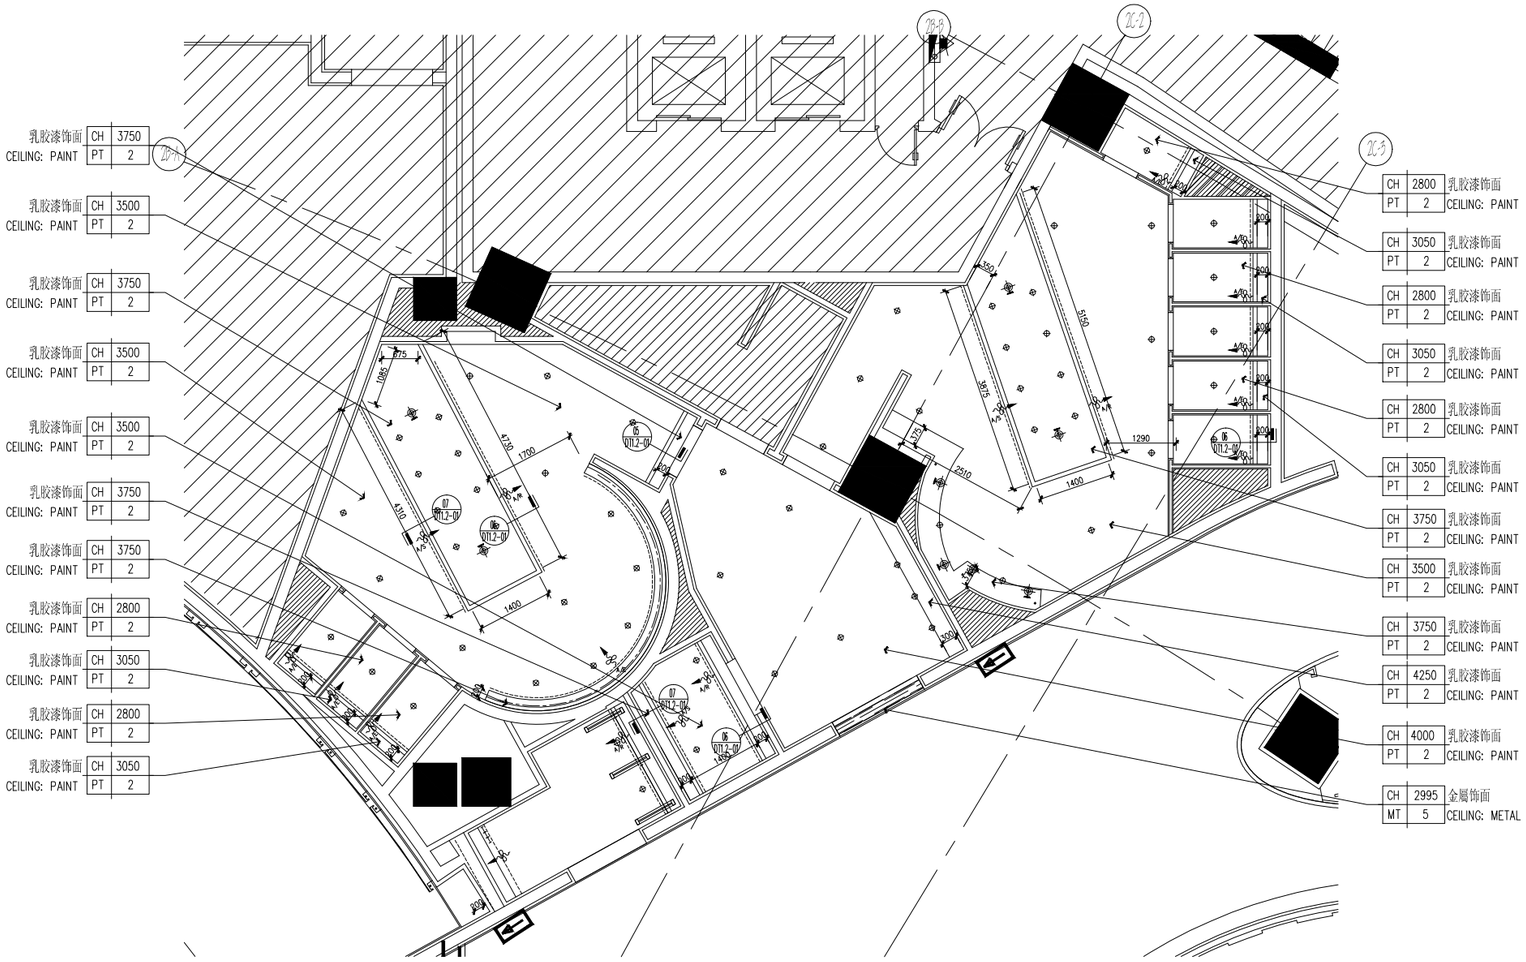

REFLECTED CEILING PLAN

天花佈置圖 SCALE 1:50@A1,1:100@A3

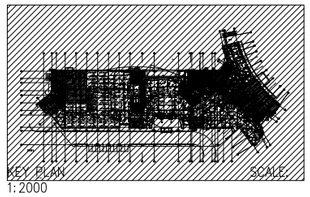

1:2000

漳州融信皇冠假日酒店
RONGXIN CROWNE PLAZA HOTEL
ZHANGZHOU, CHINA

设计单位	CCD 香港滕中设计事務所 CHENGCHENG DESIGN (HK) LTD.
图纸深化	YASHA 亚厦装饰 浙江亚厦装饰股份有限公司

4B01 - 4B02, EXCELLENCE TIMES PLAZA, 4068 YITIAN ROAD
FUTIAN DISTRICT, SHENZHEN, CHINA
TEL. NO. +86-755-2399-4999 FAX. NO. +86-755-8384-9557
E-MAIL: DESIGN@CCD.COM.HK

DRAWING TITLE

PUBLIC AREA - 公共部份
LEVEL 1 - 一層
RESTROOM - 洗手間
REFLECTED CEILING PLAN - 天花佈置圖

ALL DESIGNS AND SPECIFICATIONS ARE THE PROPERTY OF CHING CHENG DESIGN (HK) LTD., AND CANNOT USED WITHOUT THEIR WRITTEN PERMISSION. THE SAME SHALL BE RETURNED UPON COMPLETION OF THE PROJECT. DO NOT SCALE DRAWINGS. ALL MEASUREMENTS MUST BE CHECKED ON SITE BY THE CONTRACTORS AND ANY DISCREPANCIES BROUGHT TO THE ATTENTION OF THE DESIGNER OR ARCHITECT. THIS DRAWING IS TO BE USED FOR THE PROJECT AND SEE IDENTIFIED AND NOT TO BE USED ON ANY OTHER PROJECT.

REVISION	DATE
2	01 APR, 2013

Scale 比例 1 : 50 @ A1	Date 日期 20 DEC, 2012
Designed BY 设计	Drawn BY 绘图
Job NO. 项目编号 HK-1024	APPROVED BY 核准
Sheet NO. 图纸 RC 1.5	