FOR CONSTRUCTION
DATE: 01 JUNE, 2013

图例:

序号	图 例	名 称
1		有源15″全频扬声器
2		有源12″全频扬声器
3		超低扬声器
4		吸顶全频扬声器
5		17000流明投影机
6		12000流明投影机
7		300寸电动升降4:3幕布
8		240寸二次升降4:3幕布
9		标清会议摄像机
10		中控墙面触摸屏
11		音量/通道控制面板
12		无线路由器
13		无线话筒接收天线
14		墙插综合面板
15		机柜
16		黄金电脑摇头灯
17		LED效果灯
18		成像聚光灯
19		菲涅尔聚光灯
20		烟感
21		吸顶广播
22		温感
23		应急照明
24		安全出口
25		疏散指示
26		喷淋
27		照明灯具
28		空调风口

注:
填充图例为移动后具体位置。

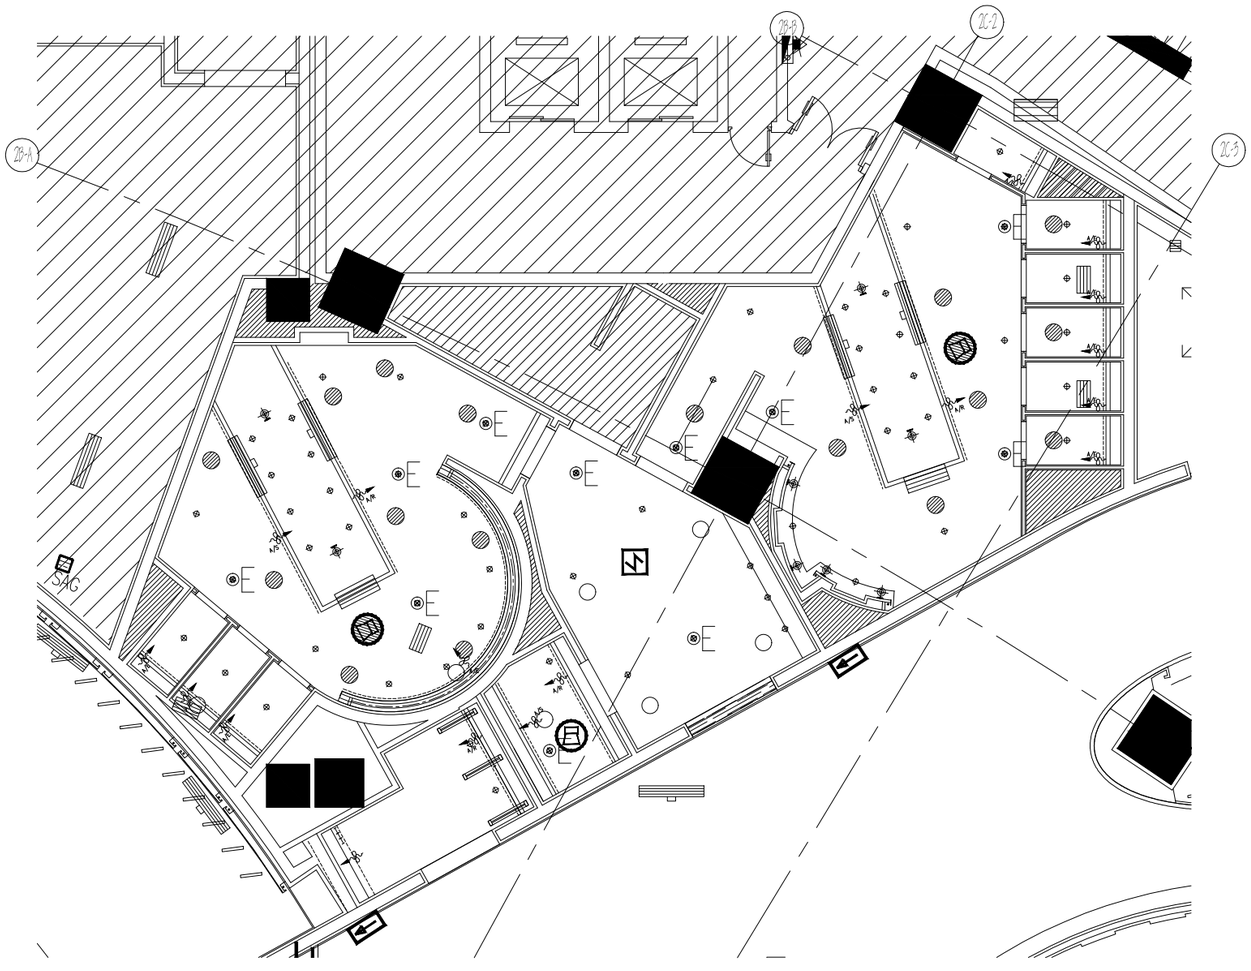

REFLECTED CEILING PLAN

天花佈置圖 SCALE 1:50@A1,1:100@A3

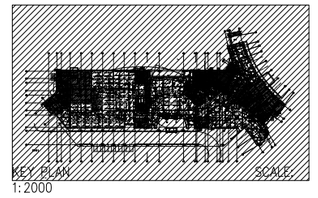

1:2000

漳州融信皇冠假日酒店
RONGXIN CROWNE PLAZA HOTEL
ZHANGZHOU, CHINA

设计单位	CCD 香港滕中設計事務所 CHENGCHUNG DESIGN (HK) LTD.
图纸深化	YASHA 亚厦股份 浙江亚厦装饰股份有限公司

4B01 - 4B02, EXCELLENCE TIMES PLAZA, 4068 YITIAN ROAD
FUTIAN DISTRICT, SHENZHEN, CHINA
TEL. NO. +86-755-2399-4999 FAX. NO. +86-755-8384-9557
E-MAIL: DESIGN@CCD.COM.HK

DRAWING TITLE

PUBLIC AREA - 公共部份
LEVEL 1 - 一層
RESTROOM - 洗手間
REFLECTED CEILING PLAN - 天花佈置圖

ALL DESIGNS AND SPECIFICATIONS ARE THE PROPERTY OF CHING CHUNG DESIGN (HK) LTD., AND CANNOT USED WITHOUT THEIR WRITTEN PERMISSION. THE SAME SHALL BE RETURNED UPON COMPLETION OF THE PROJECT. DO NOT SCALE DRAWINGS. ALL MEASUREMENTS MUST BE CHECKED ON SITE BY THE CONTRACTORS AND ANY DISCREPANCIES BROUGHT TO THE ATTENTION OF THE DESIGNER OR ARCHITECT. THIS DRAWING IS TO BE USED FOR THE PROJECT AND SEE IDENTIFIED AND NOT TO BE USED ON ANY OTHER PROJECT.

REVISION	DATE
2	01 APR, 2013

Scale 比例	Date 日期
1 : 50 @ A1	20 DEC, 2012
Designed BY 成立	Drawn BY 徐勇
Job NO. 項目編號	APPROVED BY 楊勇
HK-1024	
Sheet NO. 圖號	RC 1.5