
FOR CONSTRUCTION
DATE: 01 JUNE, 2013

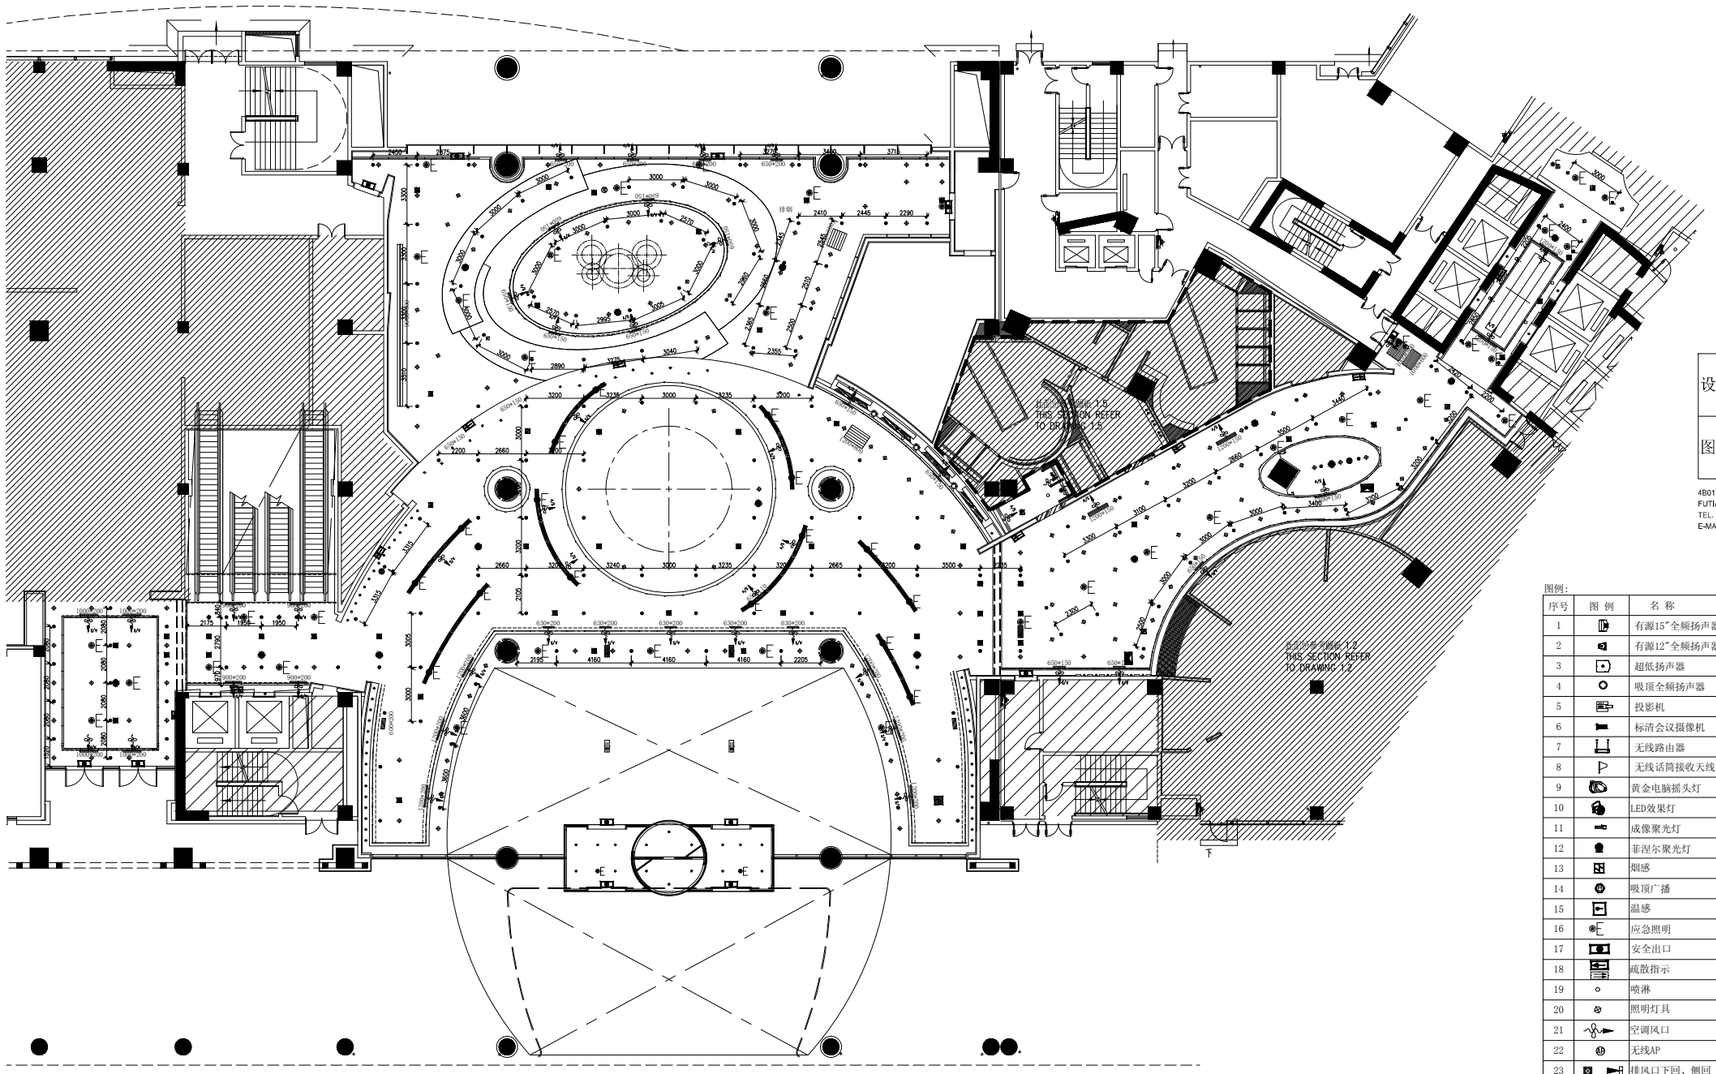

REFLECTED CEILING PLAN
天花佈置圖 SCALE 1:150@A1,1:300@A3

漳州融信皇冠假日酒店
RONGXIN CROWNE PLAZA HOTEL
ZHANGZHOU, CHINA

设计单位	CCD 香港郑中设计事务所有限公司 CHENG CHUNG DESIGN (H.K.) LTD.
图纸深化	YASHA 浙江亚厦装饰股份有限公司

4B01 - 4B02, EXCELLENCE TIMES PLAZA, 4068 YITIAN ROAD
FUTIAN DISTRICT, SHENZHEN, CHINA
TEL. NO. +86-755-2399-4999 FAX. NO. +86-755-8384-9557
E-MAIL: DESIGN@CCD.COM.HK

图例:

序号	图 例	名 称
1		有源15"全频扬声器
2		有源12"全频扬声器
3		超低扬声器
4		吸顶全频扬声器
5		投影机
6		标清会议摄像机
7		无线路由器
8		无线话筒接收天线
9		黄金电脑摇头灯
10		LED效果灯
11		成像聚光灯
12		菲涅尔聚光灯
13		烟感
14		吸顶广播
15		温感
16		应急照明
17		安全出口
18		疏散指示
19		喷淋
20		照明灯具
21		空调风口
22		无线AP
23		排风口下回、侧回
24		新风口下送、侧送
25		空调口下送、下回
26		空调口侧送、侧回
27		排烟口

DRAWING TITLE

PUBLIC AREA – 公共部份
LEVEL 1 – 一層
LOBBY – 大堂
REFLECTED CEILING PLAN – 综合天花佈置圖

ALL DESIGNS AND SPECIFICATIONS ARE THE PROPERTY OF CHENG CHUNG DESIGN (H.K.) LTD., AND CANNOT USED WITHOUT THEIR WRITTEN PERMISSION, THEY SHALL BE RETURNED UPON COMPLETION OF THE PROJECT. DO NOT SCALE DRAWINGS. ALL MEASUREMENTS MUST BE CHECKED ON SITE BY THE CONTRACTORS AND ANY DISCREPANCIES BROUGHT TO THE ATTENTION OF THE DESIGNER OR ARCHITECT. THIS DRAWING IS TO BE USED FOR THE PROJECT AND SITE SHOWN ONLY AND NOT TO BE USED ON ANY OTHER PROJECT.

REVISION	DATE
1	18 MAY, 2013

Scale 比例 1 : 150 @ A1
Date 日期 20 DEC, 2012
Designed BY 設計 Drawn BY 繪圖
Job NO. 項目編號 HK-1004
APPROVED BY 核准
Sheet NO. 图纸 RC 1.1