
FOR CONSTRUCTION
DATE: 01 JUNE, 2013

漳州融信皇冠假日酒店
RONGXIN CROWNE PLAZA HOTEL
ZHANGZHOU, CHINA

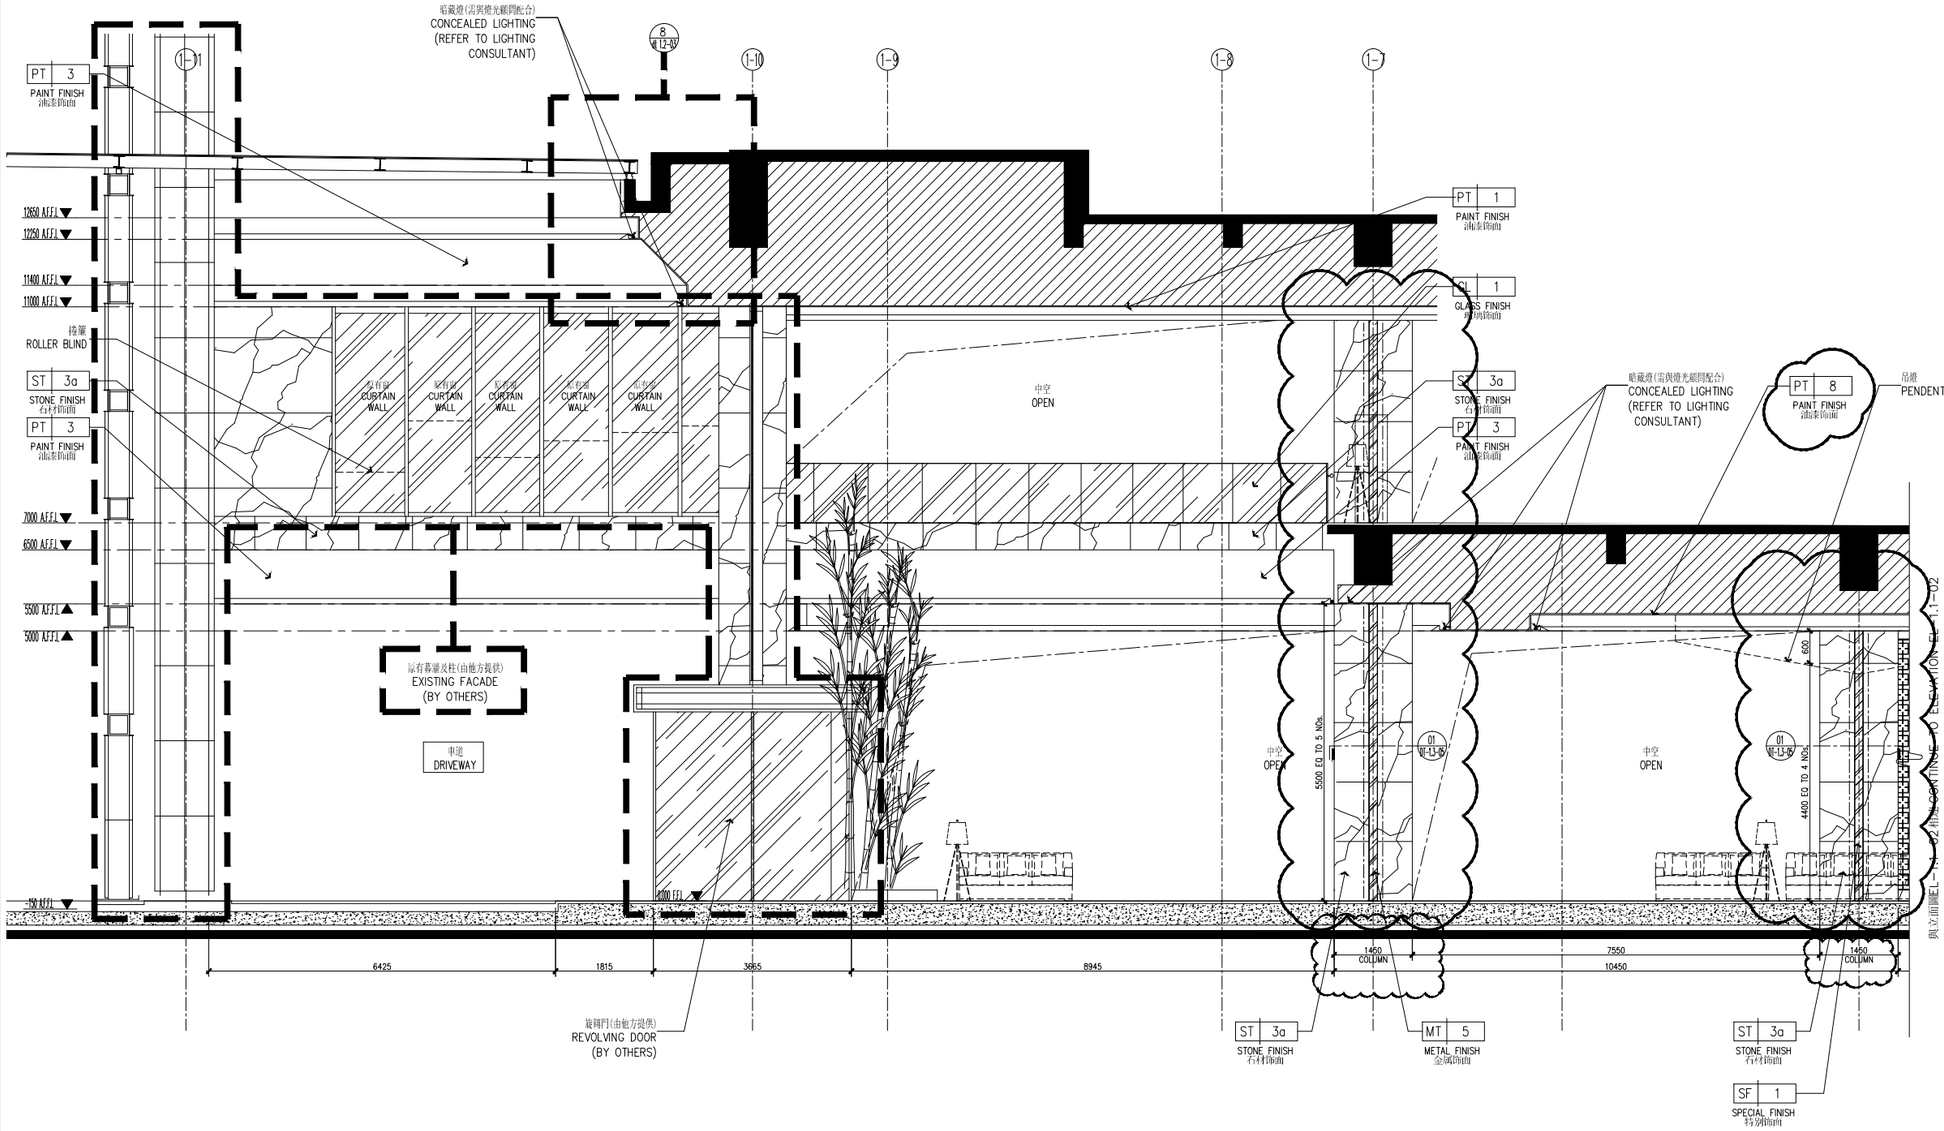

1 ELEVATION
立面圖 SCALE 1:50

设计单位	CCD 香港郑中设计有限公司
图纸深化	YASHA 浙江亚厦装饰股份有限公司

4B01 - 4B02, EXCELLENCE TIMES PLAZA, 4068 YITIAN ROAD
FUTIAN DISTRICT, SHENZHEN, CHINA
TEL. NO. +86-755-2399-4999 FAX. NO. +86-755-8384-9557
E-MAIL: DESIGN@CCD.COM.HK

DRAWING TITLE

PUBLIC AREA - 公共部份
LEVEL 1 - 一層
LOBBY - 大堂
ELEVATION - 立面圖

ALL DESIGNS AND SPECIFICATIONS ARE THE PROPERTY OF CHING CHUNG DESIGN (HK) LTD., AND CANNOT USED WITHOUT THEIR WRITTEN PERMISSION, THIS SHALL INCLUDE RETURNING UPON REQUIREMENT OF THE PROJECT, DO NOT SCALE DRAWINGS. ALL DIMENSIONS ARE TO BE CHECKED ON SITE BY THE CONTRACTOR, WHO SHALL REPORT ANY DISCREPANCIES IN WRITING TO THE ATTENTION OF THE DESIGNER OR ARCHITECT. THIS DRAWING IS TO BE USED FOR THE PROJECT AND USE INTENDED AND NOT TO BE USED ON ANY OTHER PROJECT.

REVISION	DATE
1	22 FEB, 2013
2	27 FEB, 2013
3	10 APR, 2013

Scale 比例: 1 : 50 @ A1
Date 日期: 20 DEC, 2012
Designed BY 設計: Drawn BY 繪圖:
Job NO. 項目編號: APPROVED BY 核准:
HK-1024
Sheet NO. 圖號:

EL-1.1-01