FOR CONSTRUCTION
DATE: 01 JUNE, 2013

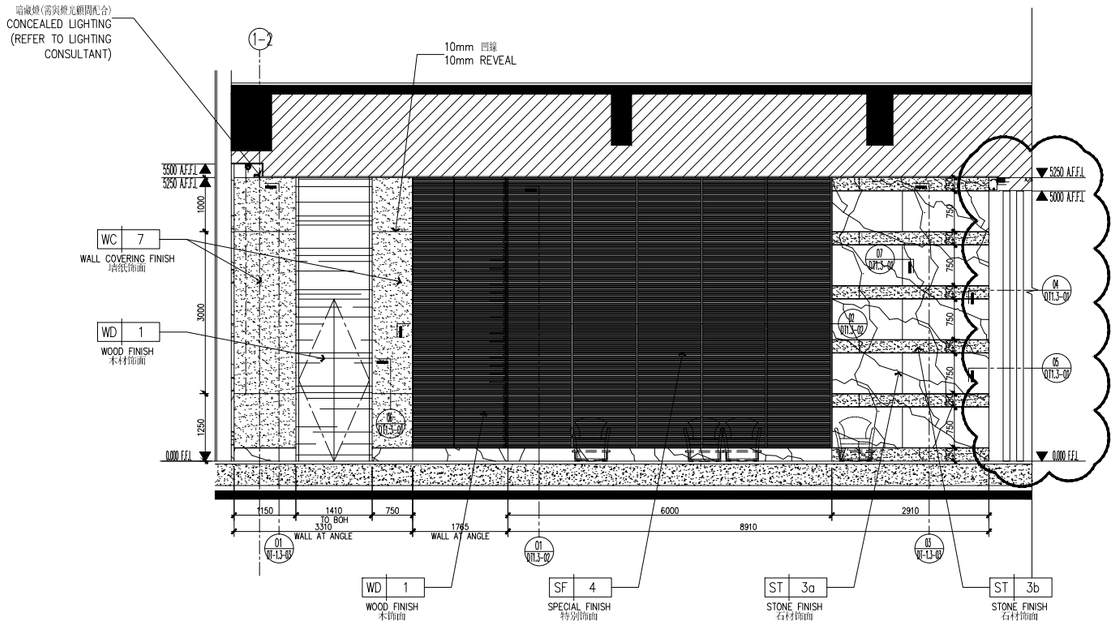

1 ELEVATION
立面图 SCALE 1:50

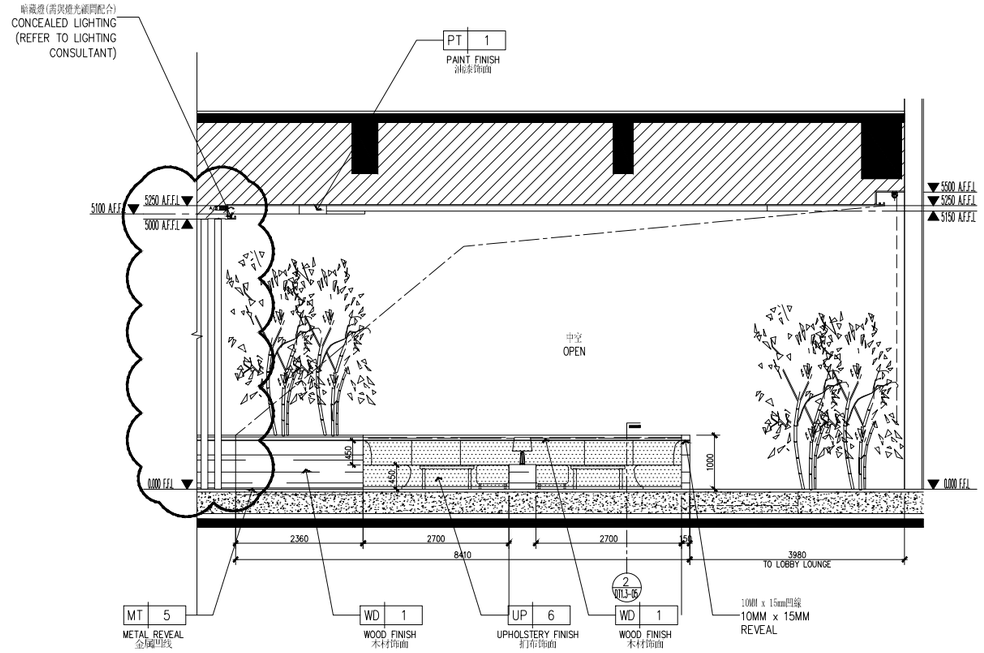

2 ELEVATION
立面图 SCALE 1:50

漳州融信皇冠假日酒店
RONGXIN CROWNE PLAZA HOTEL
ZHANGZHOU, CHINA

设计单位	CCD 香港聯中設計事務所 CHINGCHUNG DESIGN GROUP LTD.
图纸深化	YASHA 亚厦股份 浙江亚厦装饰股份有限公司

4B01 - 4B02, EXCELLENCE TIMES PLAZA, 4068 YITIAN ROAD
FUTIAN DISTRICT, SHENZHEN, CHINA
TEL. NO. +86-755-2399-4999 FAX. NO. +86-755-8384-9557
E-MAIL: DESIGN@CCD.COM.HK

DRAWING TITLE

PUBLIC AREA - 公共部份
LEVEL 1 - 一層
LOBBY - 大堂
ELEVATION - 立面圖

ALL DESIGNS AND SPECIFICATIONS ARE THE PROPERTY OF CHING CHUNG DESIGN (HK) LTD., AND CANNOT USED WITHOUT THEIR WRITTEN PERMISSION. THIS SAME SHALL BE RETURNED UPON COMPLETION OF THE PROJECT. DO NOT SCALE DRAWINGS. ALL MEASUREMENTS MUST BE CHECKED ON SITE BY THE CONTRACTORS AND ANY DISCREPANCIES BROUGHT TO THE ATTENTION OF THE DESIGNER OR ARCHITECT. THIS DRAWING IS TO BE USED FOR THE PROJECT AND SEE IDENTIFIED AND NOT TO BE USED ON ANY OTHER PROJECT.

REVISION	DATE
1	10 APR, 2013

Scale 比例 1 : 50 @ A1	Date 日期 20 DEC, 2012
Designed BY 设计	Drawn BY 绘图
Job No. 项目编号 HK-1024	APPROVED BY 核准
Sheet NO. 图纸 EL-1.1-09	