

FOR CONSTRUCTION
DATE: 20 DECEMBER, 2012

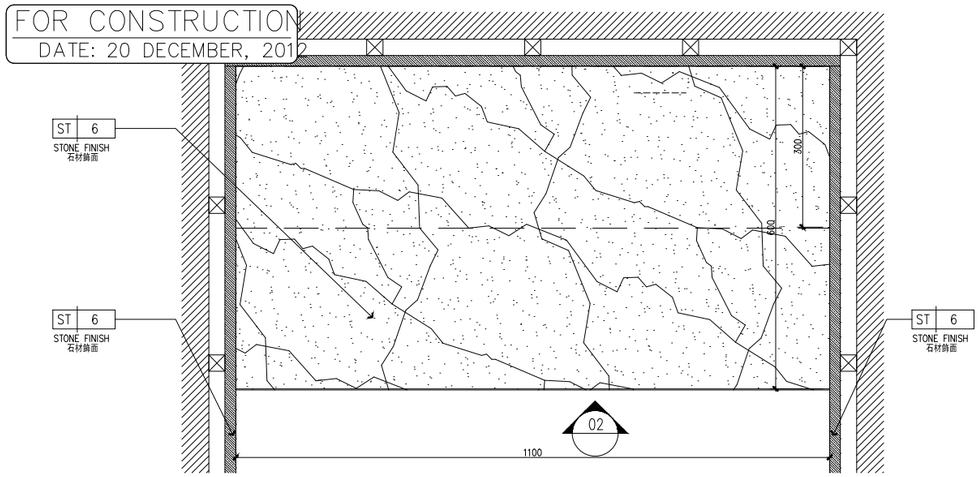


01 PLAN
平面图 SCALE 1:5

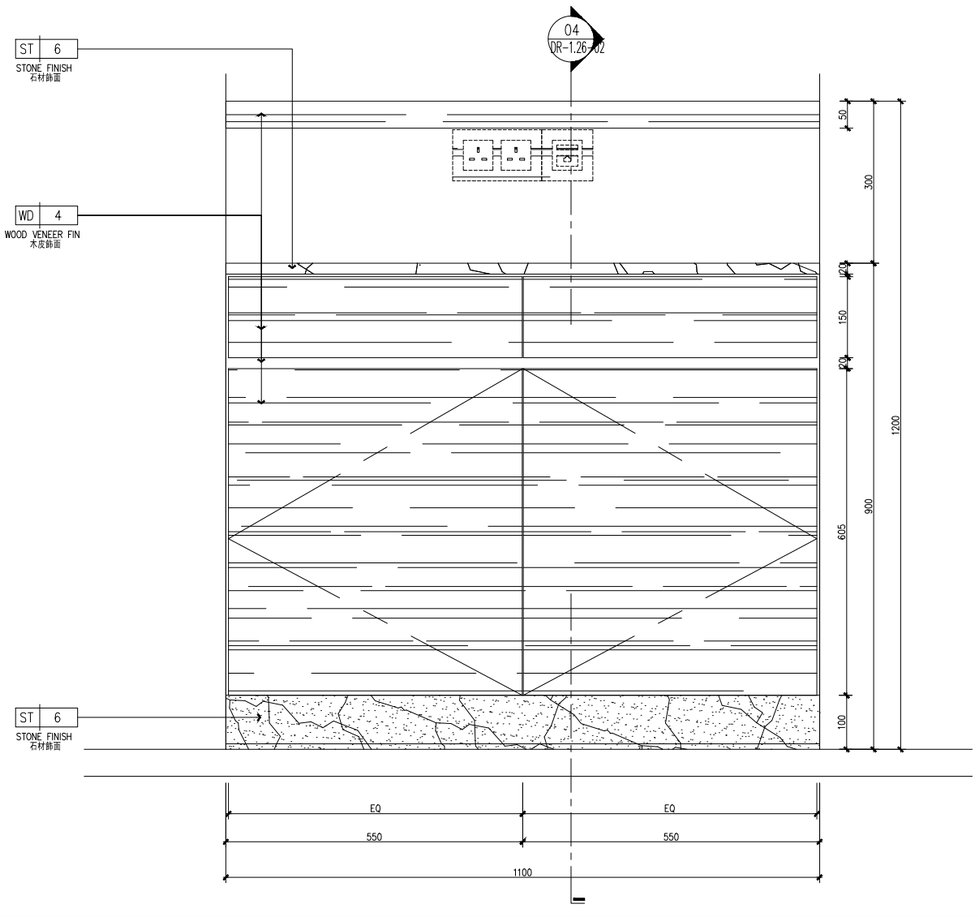


02 ELEVATION
立面图 SCALE 1:5

FOR CONSTRUCTION
DATE: 01 JUNE, 2013

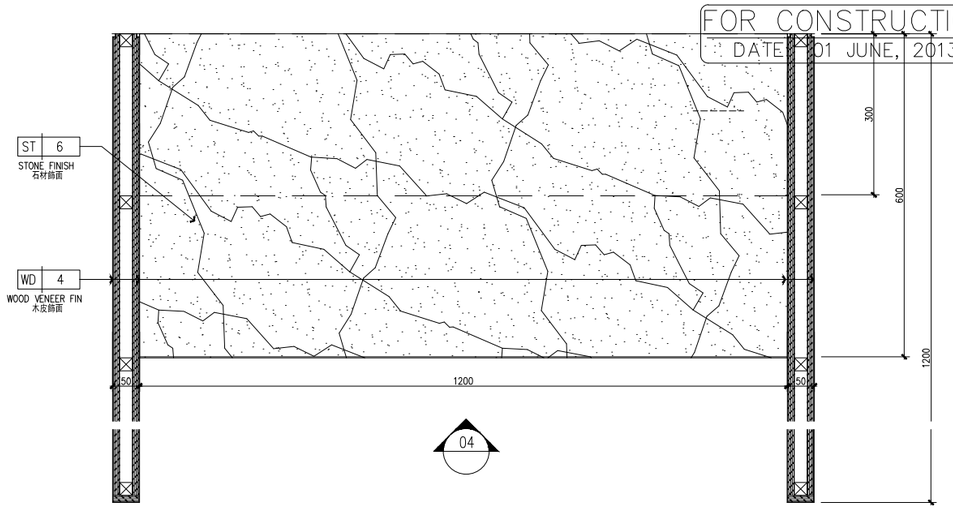

03 PLAN
平面图 SCALE 1:5

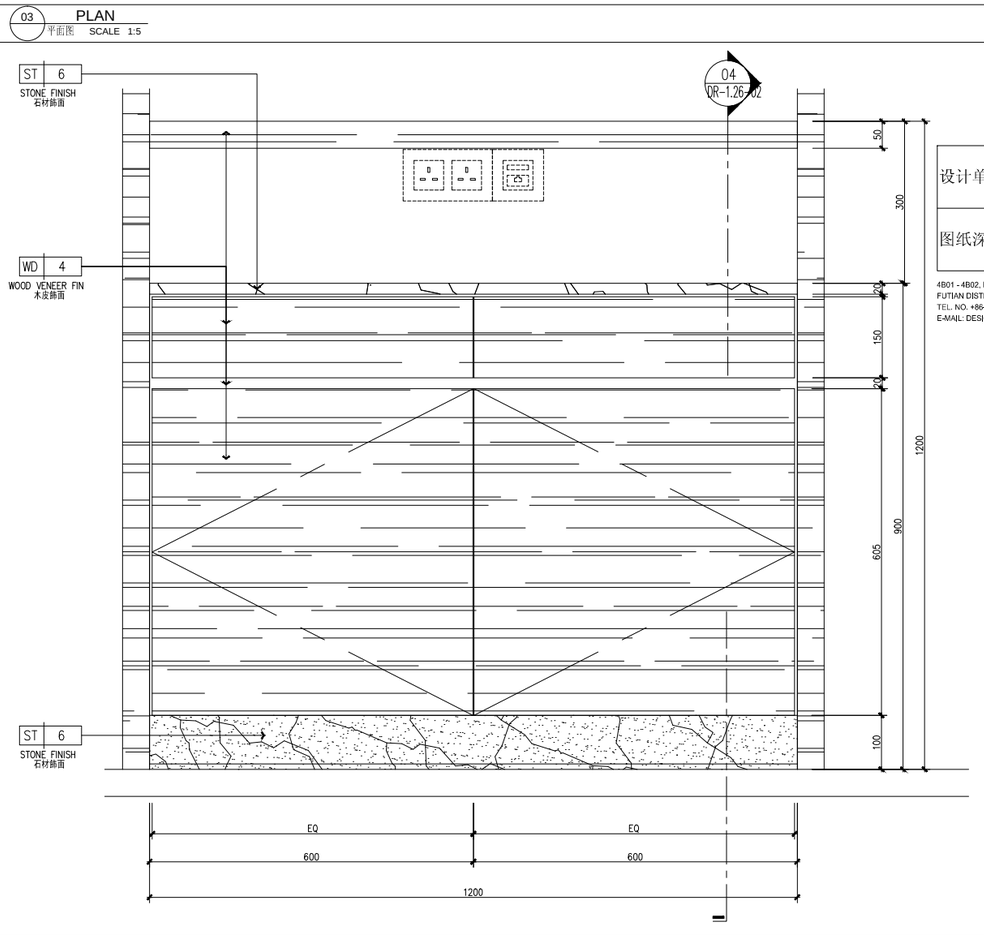

04 ELEVATION
立面图 SCALE 1:5

漳州融信皇冠假日酒店
RONGXIN CROWNE PLAZA HOTEL
ZHANGZHOU, CHINA

设计单位	CCD 香港郑中设计事务所 CHENG CHUNG DESIGN (HK) LTD.
图纸深化	YASHA 雅莎 浙江亚厦装饰股份有限公司

4B01 - 4B02, EXCELLENCE TIMES PLAZA, 4068 YITIAN ROAD
FUTIAN DISTRICT, SHENZHEN, CHINA
TEL. NO. +86-755-2399-4999 FAX. NO. +86-755-8384-9557
E-MAIL: DESIGN@CCD.COM.HK

DRAWING TITLE

PUBLIC AREA - 公共部份
1st FLOOR -一層
ALL DAY DINING - 全日制餐廳
SERVICE STATION - 服務櫃檯

ALL DESIGNS AND SPECIFICATIONS ARE THE PROPERTY OF CHING CHUNG DESIGN (HK) LTD., AND CANNOT USED WITHOUT THEIR WRITTEN PERMISSION, TO BE LOANED, SHALL BE RETURNED UPON COMPLETION OF THE PROJECT. DO NOT SCALE DRAWING. ALL MEASUREMENTS MUST BE CHECKED ON SITE BY THE CONTRACTORS AND ANY DISCREPANCIES BROUGHT TO THE ATTENTION OF THE DESIGNER OR ARCHITECT. THIS DRAWING IS TO BE USED FOR THE PROJECT AND SITE GIVEN ABOVE AND NOT TO BE USED ON ANY OTHER PROJECT.

REVISION DATE

Scale 比例 AS SHOWN
Date 日期 20 DEC, 2012
Designed BY 設計 Drawn BY 繪圖
Job NO. 項目編號 HK-1024
APPROVED BY 核准
Sheet NO. 圖號 DT-1.26-01