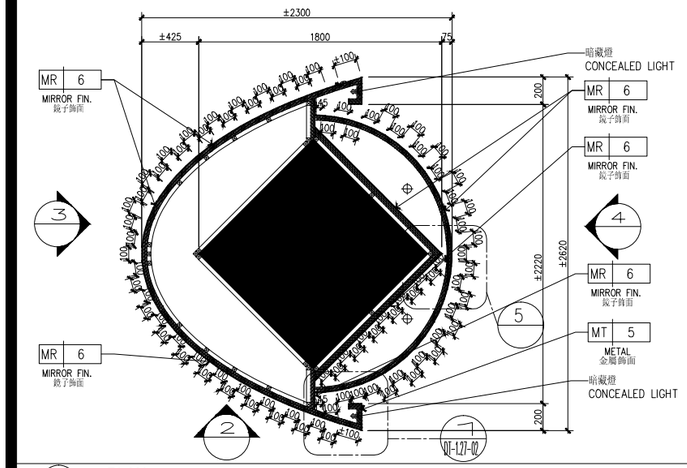
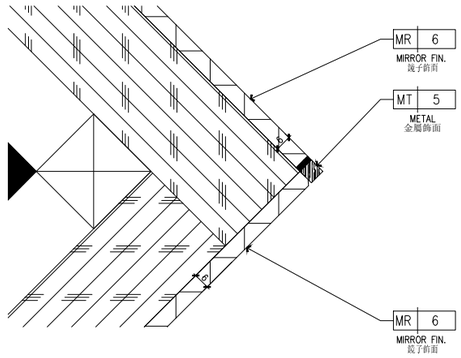
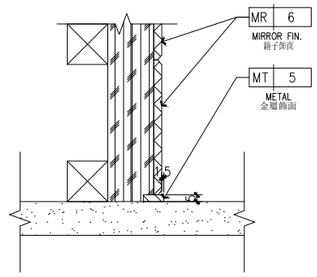


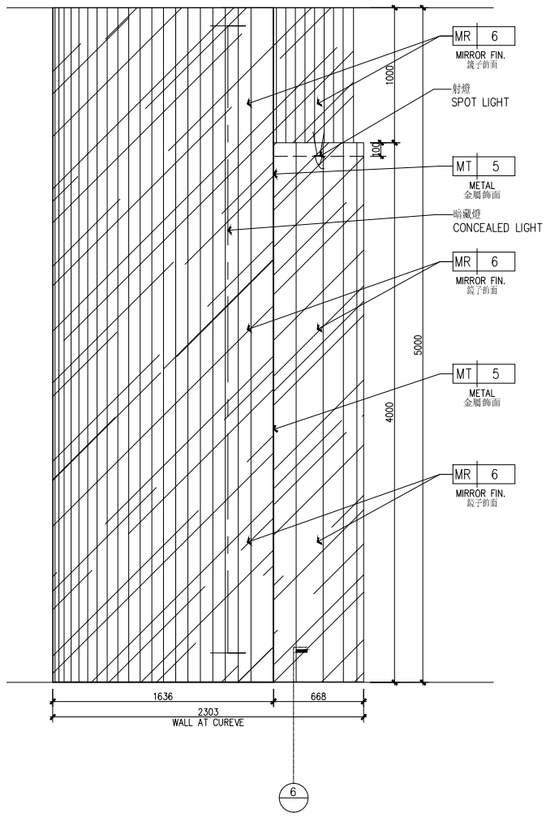

1 PLAN
平面图 SCALE 1:20



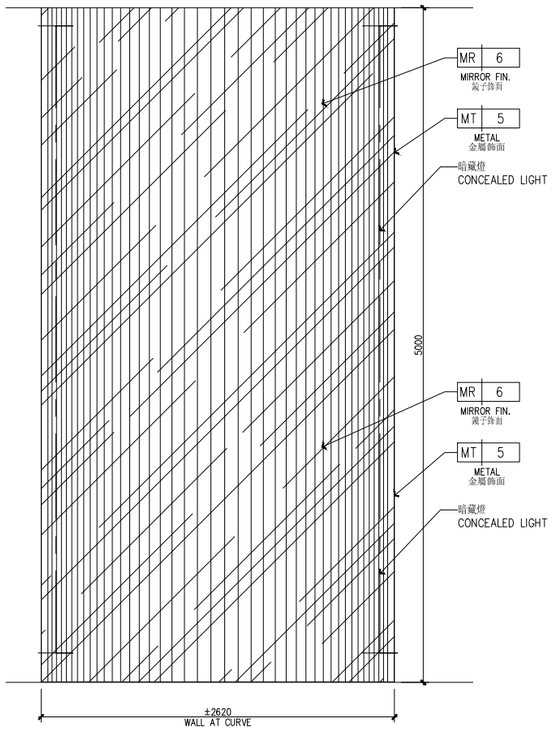

5 Detail
大樣图 SCALE 1:1



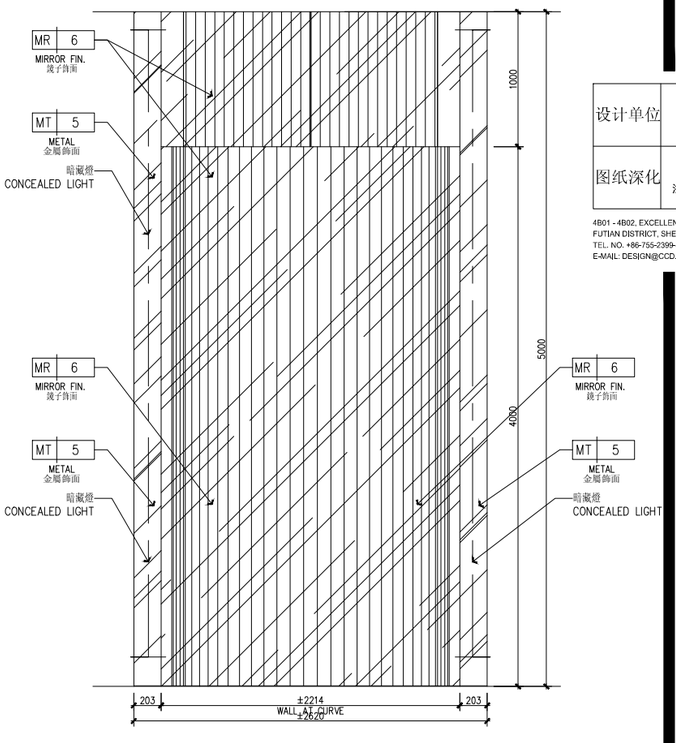

6 Detail
大樣图 SCALE 1:2




2 ELEVATION
立面图 SCALE 1: 20




3 ELEVATION
立面图 SCALE 1: 20




4 ELEVATION
立面图 SCALE 1: 20

FOR CONSTRUCTION
DATE: 01 JUNE, 2013

# 漳州融信皇冠假日酒店
# RONGXIN CROWNE PLAZA HOTEL
ZHANGZHOU, CHINA

| | |
|---|---|
| 设计单位 | CCD 香港郑中设计事务所 CHENG CHUNG DESIGN (HK) LTD. |
| 图纸深化 | YASHA 浙江亚厦装饰股份有限公司 |


4B01 - 4B02, EXCELLENCE TIMES PLAZA, 4068 YITIAN ROAD
FUTIAN DISTRICT, SHENZHEN, CHINA
TEL. NO. +86-755-2399-4999 FAX. NO. +86-755-8384-9557
E-MAIL: DESIGN@CCD.COM.HK


DRAWING TITLE

PUBLIC AREA - 公共部份
LEVEL 1 - 一層
LOBBY - 大堂
TYPICAL WALL DETAILS - 標準牆身大樣圖


ALL DESIGNS AND SPECIFICATIONS ARE THE PROPERTY OF CHENG CHUNG DESIGN (HK) LTD., AND CANNOT USED WITHOUT THEIR WRITTEN PERMISSION, AND SHALL BE RETURNED UPON COMPLETION OF THE PROJECT. DO NOT SCALE DRAWINGS. ALL MEASUREMENTS MUST BE CHECKED ON SITE BY THE CONTRACTORS AND ANY DISCREPANCIES BROUGHT TO THE ATTENTION OF THE DESIGNER OR ARCHITECT. THIS DRAWING IS TO BE USED FOR THE PROJECT AND SITE IDENTIFIED AND NOT TO BE USED ON ANY OTHER PROJECT.


| REVISION | DATE |
|---|---|
| | |

Scale 比例: AS SHOWN
Date 日期: 20 DEC. 2012
Designed BY 設計: Drawn BY 繪圖:
Job NO. 項目編號: APPROVED BY 核准:
HK-1024
Sheet NO. 圖號:

DT-1.27-01