

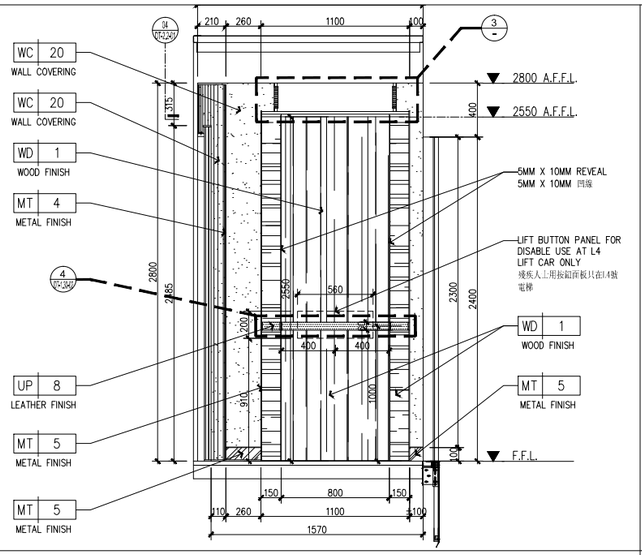



1 ELEVATION
立面圖 SCALE 1: 20

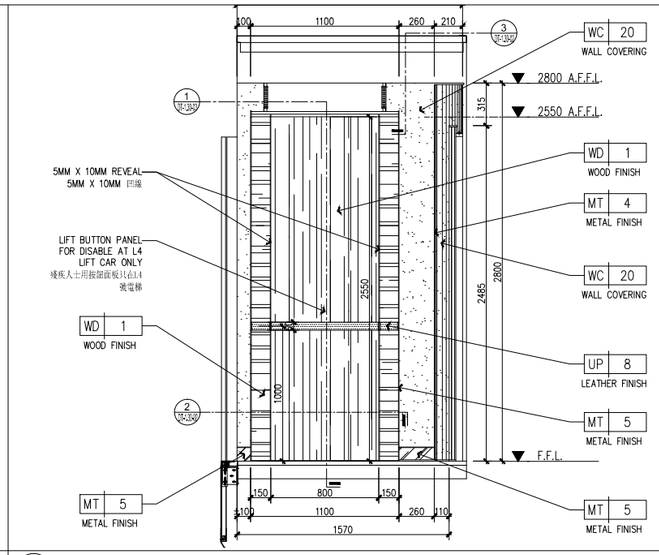


2 ELEVATION
立面圖 SCALE 1: 20

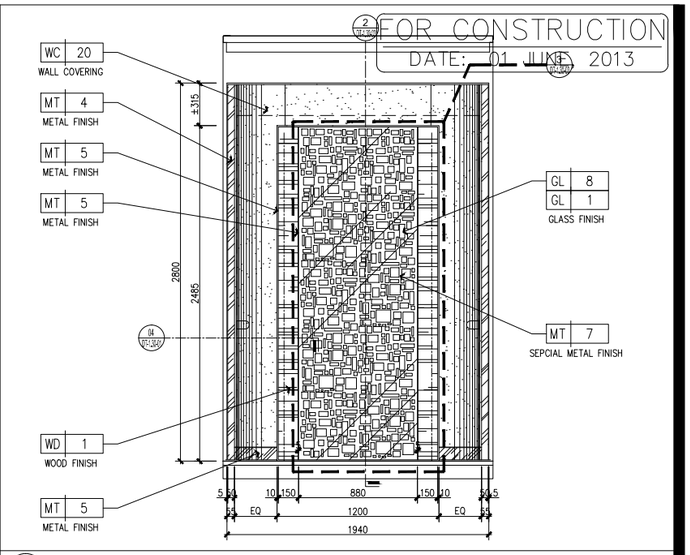


3 ELEVATION
立面圖 SCALE 1: 20

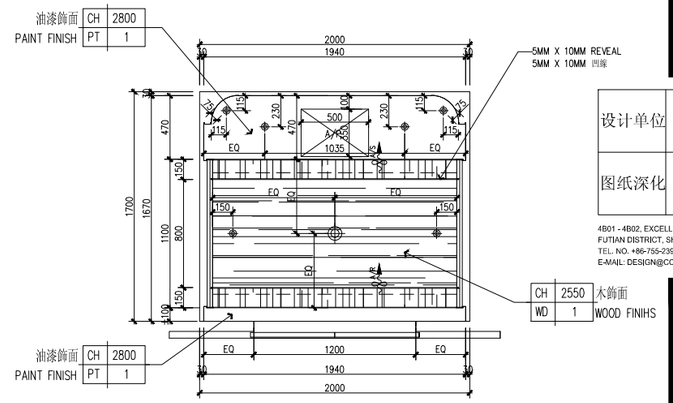

4 CEILING PLAN
天花圖 SCALE 1: 20

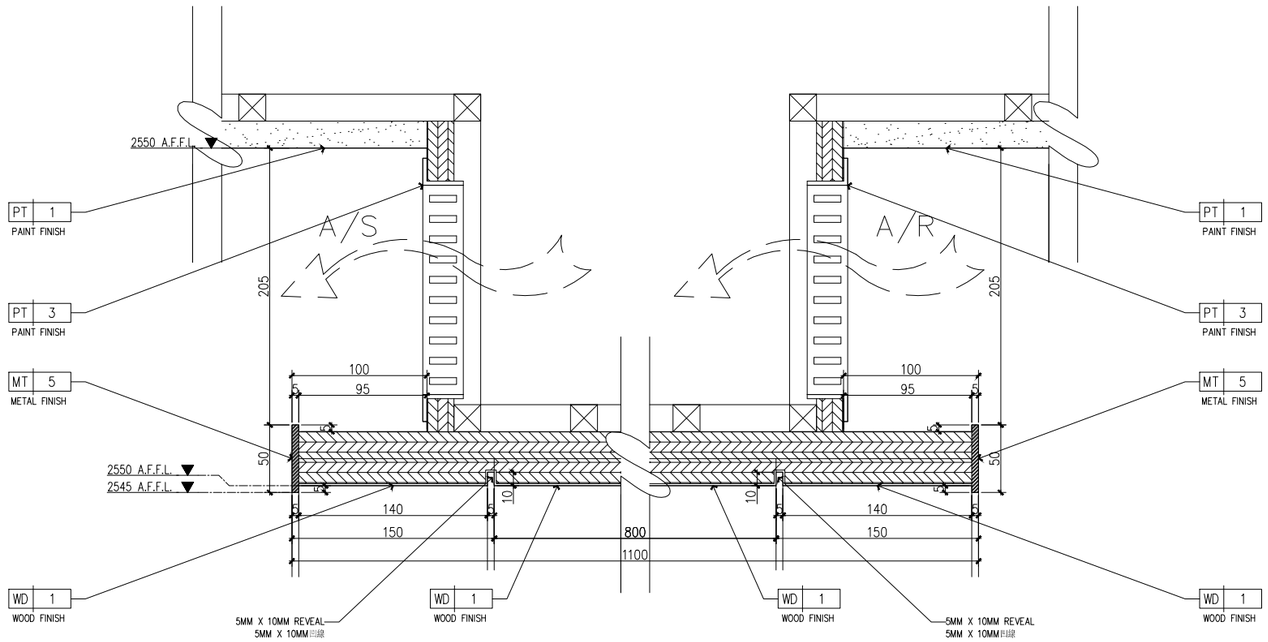

5 DETAIL
大樣圖 SCALE 1: 5

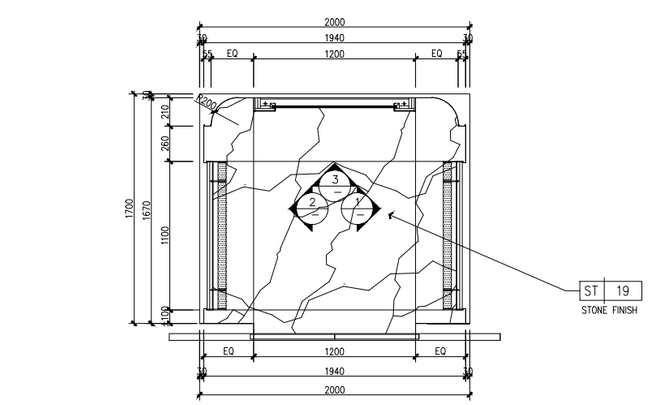

6 FLOOR PLAN
平面圖 SCALE 1: 5

漳州融信皇冠假日酒店
RONGXIN CROWNE PLAZA HOTEL
ZHANGZHOU, CHINA

FOR CONSTRUCTION
DATE: 01 JUNE 2013

设计单位	CCD 香港郑中设计事务所 CHENG CHUNG DESIGN (HK) LTD.
图纸深化	YASHA 雅仕HS 浙江亚厦装饰股份有限公司

4B01 - 4B02, EXCELLENCE TIMES PLAZA, 4068 YITIAN ROAD
FUTIAN DISTRICT, SHENZHEN, CHINA
TEL. NO. +86-755-2399-4999 FAX. NO. +86-755-8384-9557
E-MAIL: DESIGN@CCD.COM.HK

DRAWING TITLE

PUBLIC AREA – 公共部份
LIFT CAB DETAIL – 電梯箱大樣圖

ALL DESIGNS AND SPECIFICATIONS ARE THE PROPERTY OF CHING CHUNG DESIGN (HK) LTD., AND CANNOT USED WITHOUT THEIR WRITTEN PERMISSION, THIS SAME SHALL BE RETURNING UPON REQUIREMENT OF THE PROJECT. DO NOT SCALE DRAWING. ALL DIMENSIONS ARE IN MILLIMETRES UNLESS OTHERWISE NOTED. THE CONTRACTOR IS TO ANY DISCREPANCIES IN THE SET OF TO THE ATTENTION OF THE DESIGNER OR ARCHITECT. THIS DRAWING IS TO BE USED FOR THE PROJECT AND USES. EXPRESSED AND NOT TO BE USED ON ANY OTHER PROJECT.

REVISION	DATE

Scale 比例 AS SHOWN @ A1
Date 日期 10 APR, 2013
Designed BY 設計 Drawn BY 繪圖
Job NO. 項目編號 APPROVED BY 核准
HK-1024
Sheet NO. 圖號 DT-1.30-01