FOR CONSTRUCTION
DATE: 01 JUNE, 2013




1 ELEVATION
立面图 SCALE 1:50




2 ELEVATION
立面图 SCALE 1:50

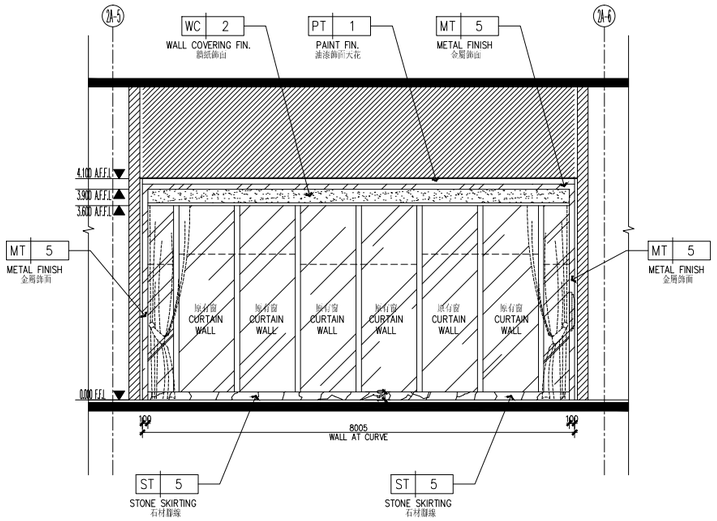


3 ELEVATION
立面图 SCALE 1:50

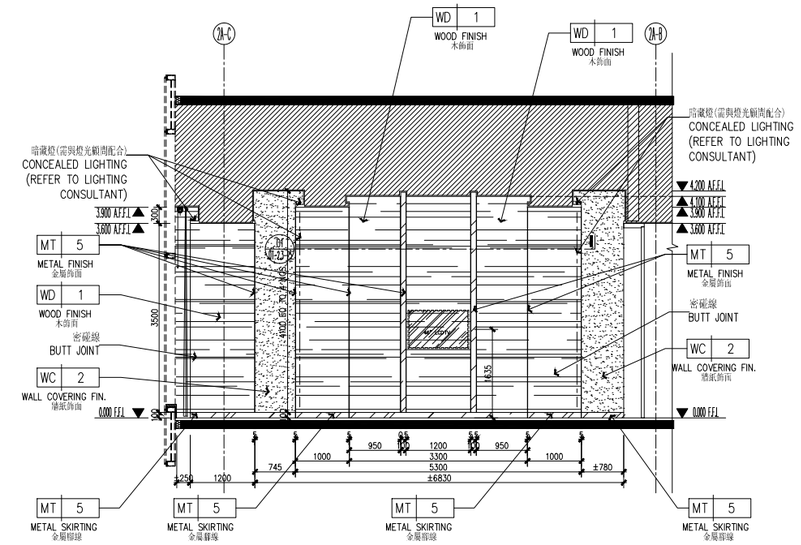


4 ELEVATION
立面图 SCALE 1:50

# 漳州融信皇冠假日酒店
# RONGXIN CROWNE PLAZA HOTEL
ZHANGZHOU, CHINA
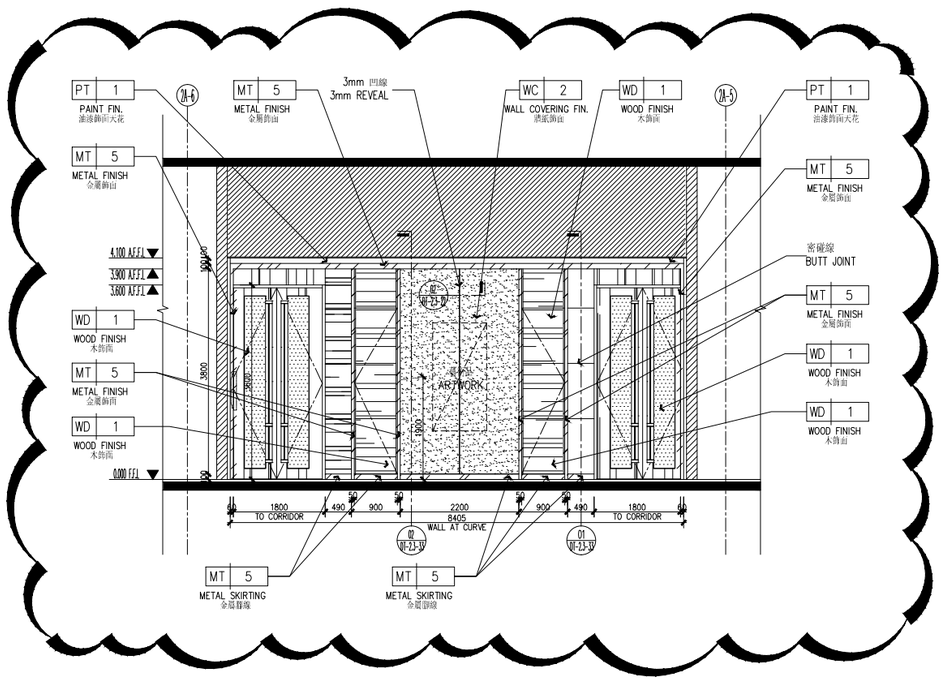
| | |
|---|---|
| 设计单位 | CCD 香港郑中设计事务所有限公司 CHENG CHUNG DESIGN (HK) LTD. |
| 图纸深化 | YASHA 浙江亚厦装饰股份有限公司 |


4B01 - 4B02, EXCELLENCE TIMES PLAZA, 4068 YITIAN ROAD
FUTIAN DISTRICT, SHENZHEN, CHINA
TEL. NO. +86-755-2399-1999 FAX. NO. +86-755-8384-9557
E-MAIL: DESIGN@CCD.COM.HK

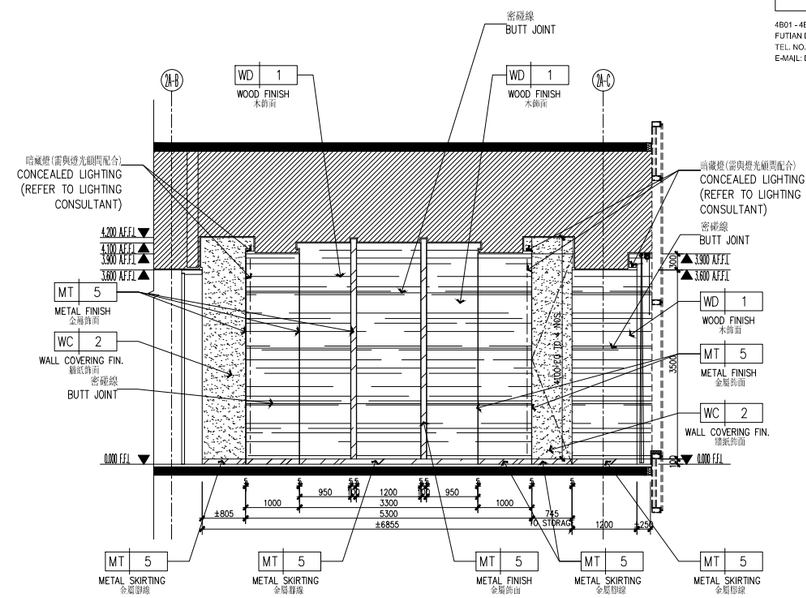
DRAWING TITLE

PUBLIC AREA - 公共部份
LEVEL 2 - 二層
CONFERENCE ROOM - 會議室
ELEVATION - 立面圖


ALL DESIGNS AND SPECIFICATIONS ARE THE PROPERTY OF CHING CHUNG DESIGN (HK) LTD., AND CANNOT USED IN WHOLE OR IN PART WITHOUT THEIR WRITTEN PERMISSION. THIS SHALL BE RETURNED UPON REQUEST OR UPON COMPLETION OF THE PROJECT. DO NOT SCALE DRAWINGS. CONTRACTORS SHALL VERIFY AND BE RESPONSIBLE FOR ALL DIMENSIONS ON THE JOB. THE CONTRACTORS SHALL NOTIFY THE DESIGNER OF ANY DISCREPANCIES BEFORE PROCEEDING WITH THE WORK. ANY DISCREPANCIES SHALL BE BROUGHT TO THE ATTENTION OF THE DESIGNER OR ARCHITECT. THIS DRAWING IS TO BE USED FOR THE PROJECT AND LIMITED PURPOSE AS INDICATED AND IS NOT TO BE USED ON ANY OTHER PROJECT.


| REVISION | DATE |
|---|---|
| 1 | 01 APR, 2013 |

Scale 比例: 1 : 50 @ A1
Date 日期: 20 DEC, 2012
Designed BY 設計: [illegible]
Drawn BY 繪圖:
Job NO. 項目編號: HK-1024
APPROVED BY 核准:
Sheet NO. 圖號:

EL-2.3-11