FOR CONSTRUCTION
DATE: 01 JUNE, 2013

漳州融信皇冠假日酒店
RONGXIN CROWNE PLAZA HOTEL
ZHANGZHOU, CHINA

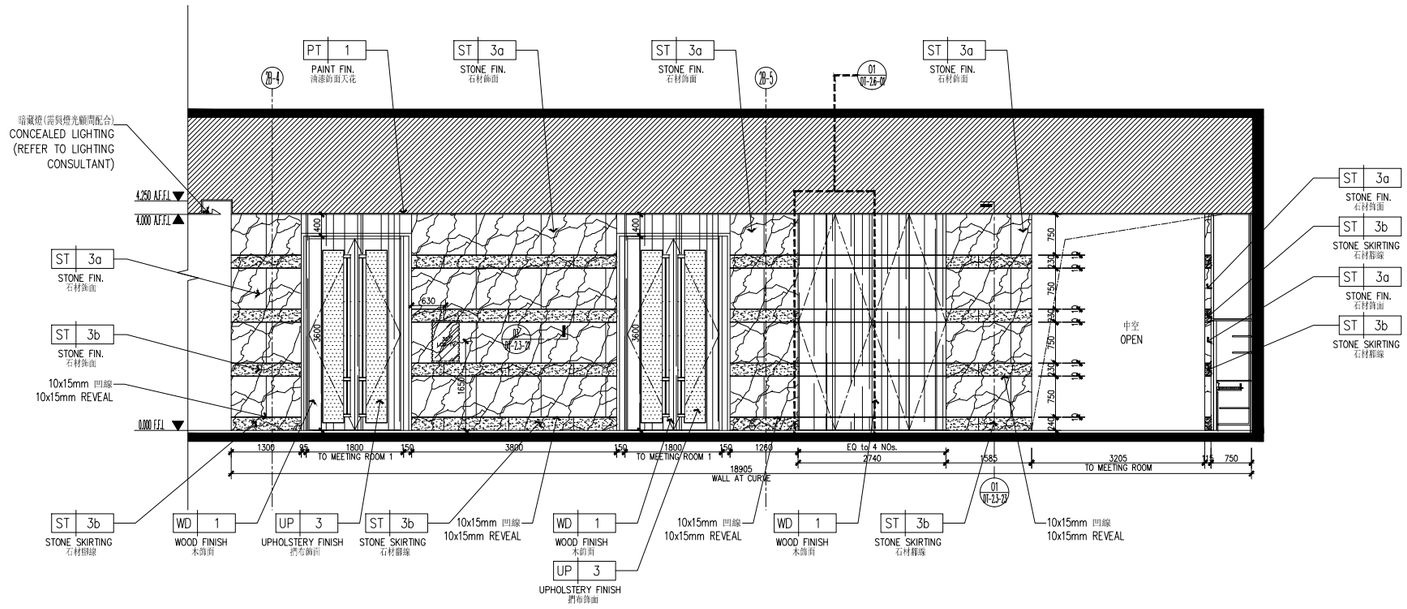

1 ELEVATION 立面图 SCALE 1:50

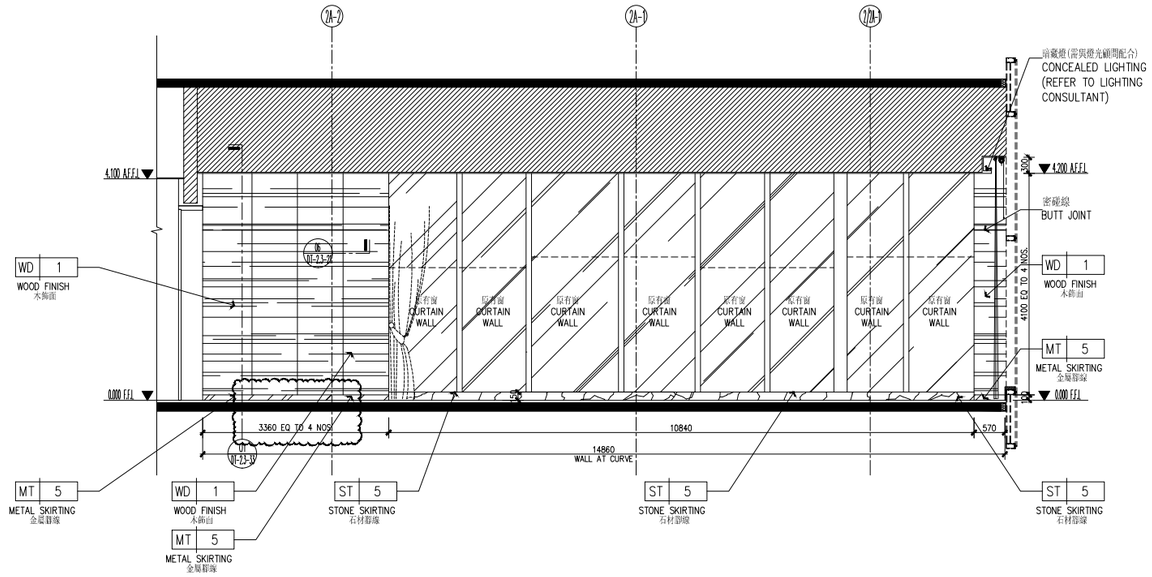

2 ELEVATION 立面图 SCALE 1:50

设计单位	CCD 香港郭中端设计有限公司
图纸深化	YASHA 浙江亚厦装饰股份有限公司

4B01 - 4B02, EXCELLENCE TIMES PLAZA, 4068 YITIAN ROAD
FUTIAN DISTRICT, SHENZHEN, CHINA
TEL. NO. +86-755-2399-4999 FAX. NO. +86-755-8384-9557
E-MAIL: DESIGN@CCD.COM.HK

DRAWING TITLE
PUBLIC AREA - 公共部份
LEVEL 2 - 二層
CONFERENCE ROOM - 會議室
ELEVATION - 立面圖

ALL DESIGNS AND SPECIFICATIONS ARE THE PROPERTY OF CHING CHIU DESIGN LIMITED, AND CANNOT USED WITHOUT THEIR WRITTEN PERMISSION, THIS SHALL BE RETURNED UPON COMPLETION OF THE PROJECT. DO NOT SCALE DRAWINGS. ALL MEASUREMENTS MUST BE CHECKED ON SITE BY THE CONTRACTORS AND ANY DISCREPANCIES BROUGHT TO THE ATTENTION OF THE DESIGNER OR ARCHITECT. THIS DRAWING IS TO BE USED FOR THE PROJECT AND LIMITS INDICATED AND NOT TO BE USED ON ANY OTHER PROJECT.

REVISION	DATE
1	01 APR, 2013

Scale 比例	Date 日期
1 : 50 @ A1	20 DEC, 2012
Designed BY 設計	Drawn BY 繪圖
Job NO. 項目編號	APPROVED BY 核准
HK-1024	
Sheet NO. 圖號	

EL-2.3-14