FOR CONSTRUCTION
DATE: 01 JUNE, 2013

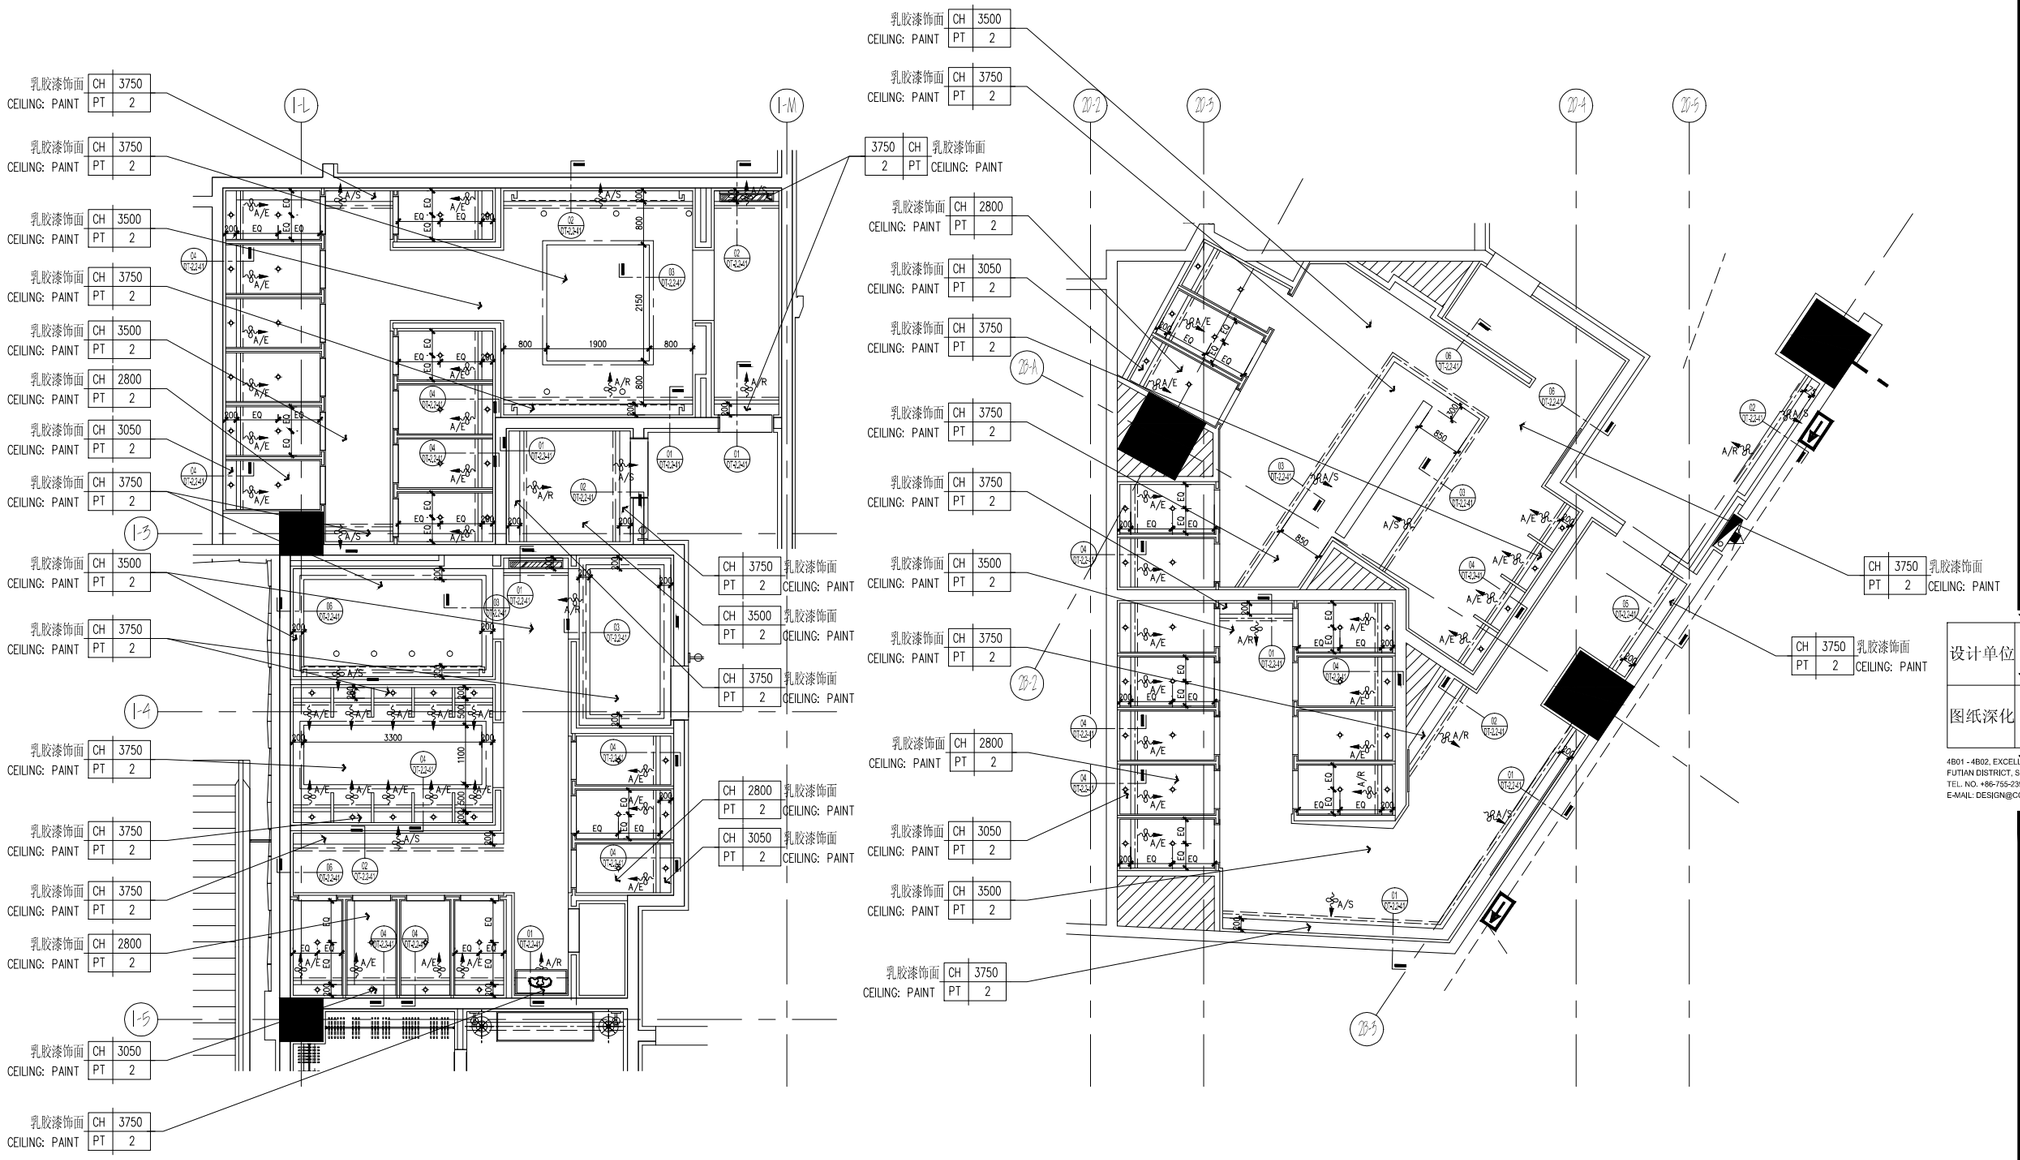

REFLECTED CEILING PLAN

天花佈置圖 SCALE 1:50@A1,1:100@A3

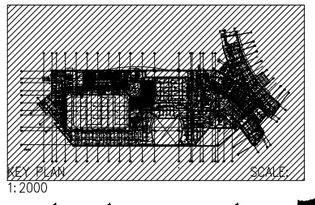

漳州融信皇冠假日酒店
RONGXIN CROWNE PLAZA HOTEL
ZHANGZHOU, CHINA

设计单位	CCD 香港新中旅社事務所 CHINGCHUNG DESIGN (HK) LTD.
图纸深化	YASHA 亚厦装饰股份有限公司

4B01 - 4B02, EXCELLENCE TIMES PLAZA, 4068 YITIAN ROAD
FUTIAN DISTRICT, SHENZHEN, CHINA
TEL. NO. +86-755-2399-4999 FAX. NO. +86-755-8384-9557
E-MAIL: DESIGN@CCD.COM.HK

DRAWING TITLE

PUBLIC AREA - 公共部份
LEVEL 2 - 二層
RESTROOM - 洗手間
REFLECTED CEILING PLAN - 天花佈置圖

ALL DESIGNS AND SPECIFICATIONS ARE THE PROPERTY OF CHINGCHUNG DESIGN (HK) LTD., AND CANNOT USED WITHOUT WRITTEN PERMISSION. THE SAME SHALL BE RETURNED UPON COMPLETION OF THE PROJECT. DO NOT SCALE DRAWINGS. ALL MEASUREMENTS MUST BE CHECKED ON SITE BY THE CONTRACTORS AND ANY DISCREPANCIES BROUGHT TO THE ATTENTION OF THE DESIGNER OR ARCHITECT. THIS DRAWING IS TO BE USED FOR THE PROJECT AND SEE IDENTIFIED AND NOT TO BE USED ON ANY OTHER PROJECT.

REVISION	DATE
2	01 APR, 2013

1:50 @ A1	比例	Date	日期
Designed BY	设计	Drawn BY	绘图
Checked BY	电子编辑	APPROVED BY	核准

JOB: 1024

Sheet NO. 图纸

RC 2.4