



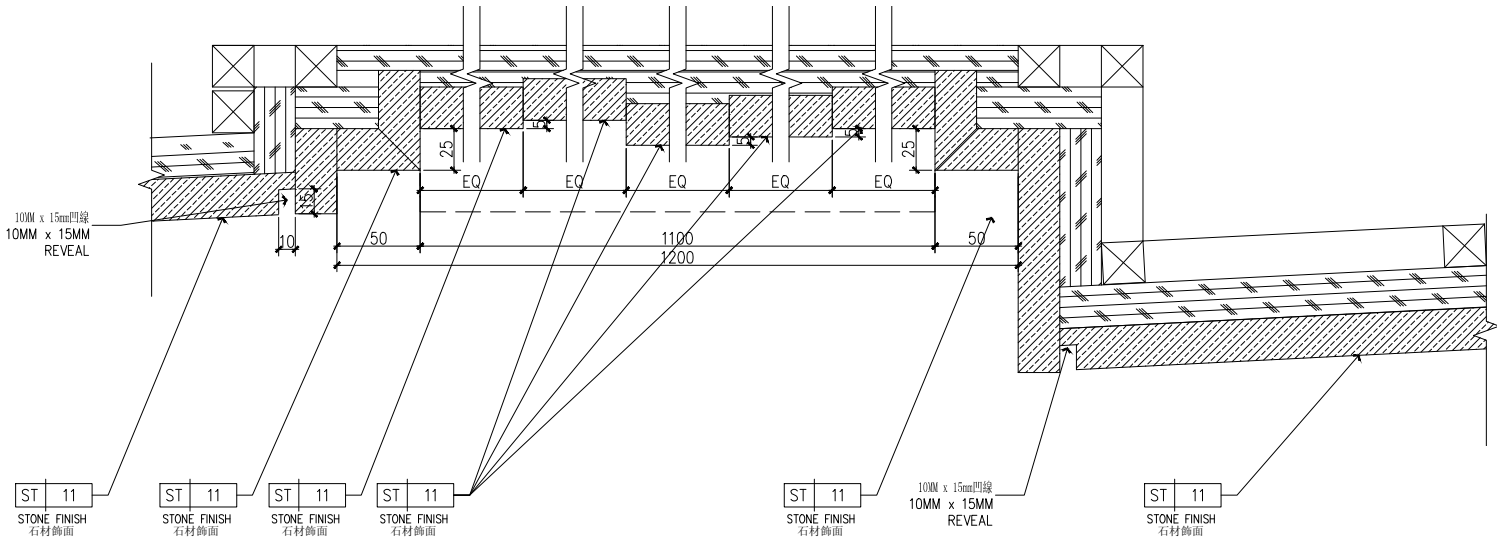


1 DETAIL
大樣圖 SCALE 1: 2

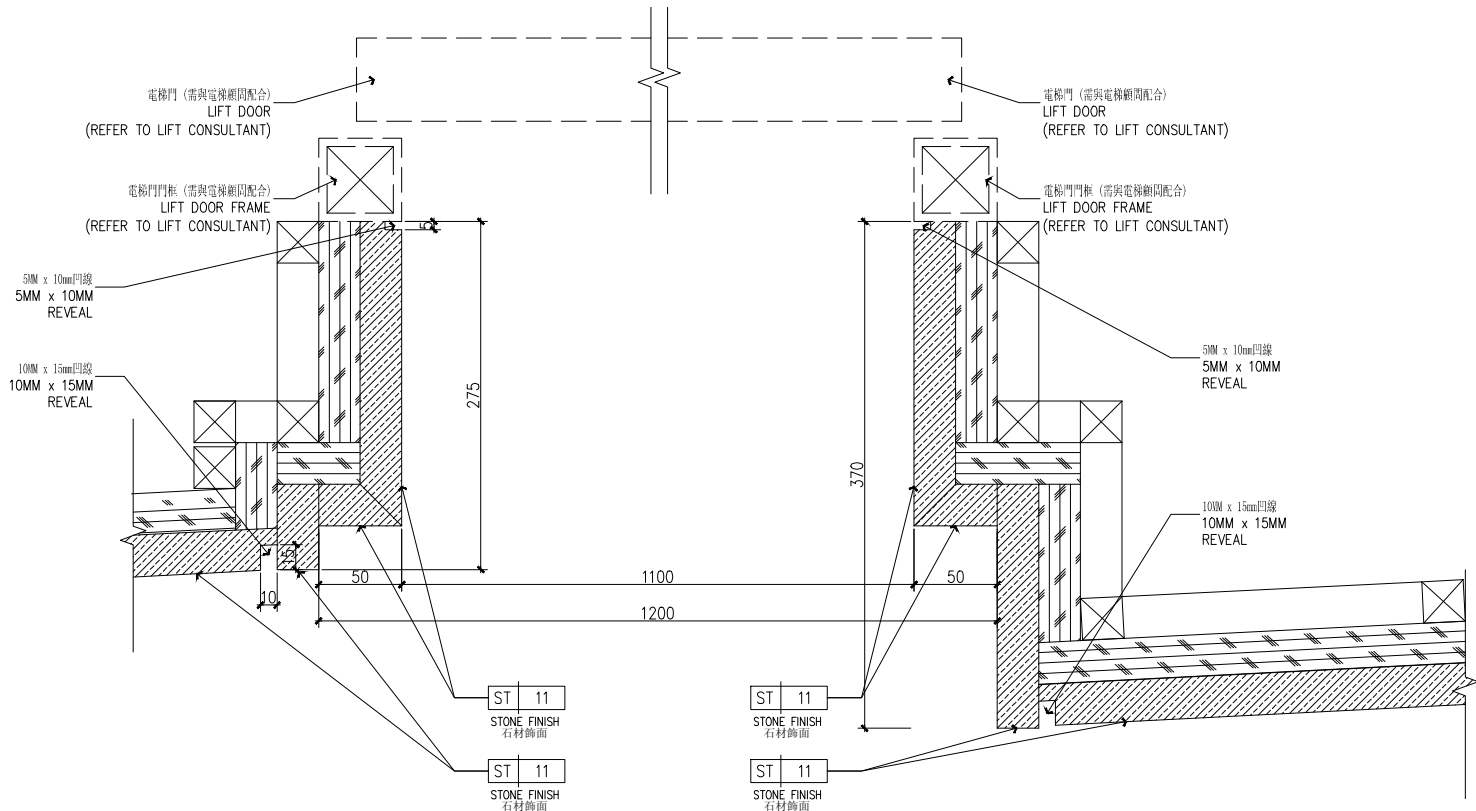

2 DETAIL
大樣圖 SCALE 1: 2

FOR CONSTRUCTION
DATE: 01 JUNE, 2013

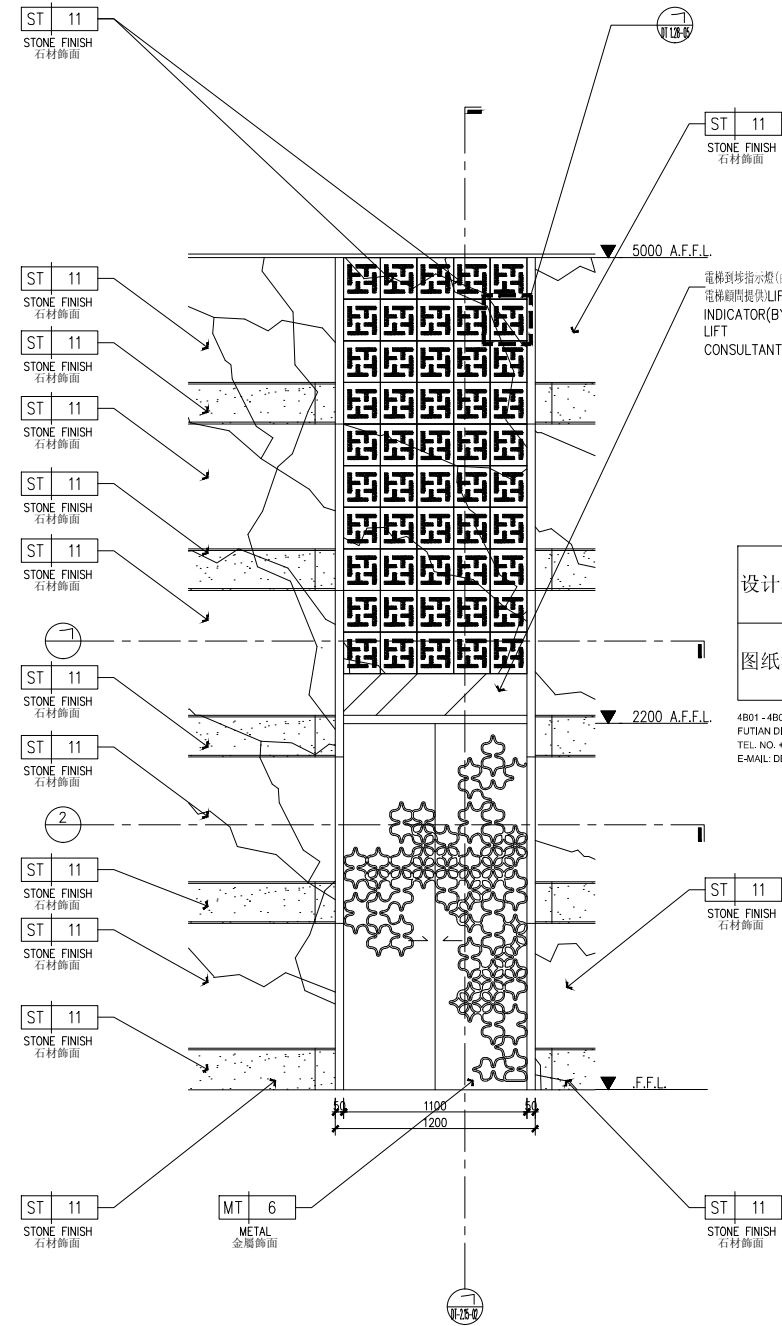

3 ELEVATION
立面圖 SCALE 1: 20

漳州融信皇冠假日酒店
RONGXIN CROWNE PLAZA HOTEL

ZHANGZHOU, CHINA

设计单位	CCD 香港中環設計有限公司
图纸深化	YASHA 浙江亚厦装饰股份有限公司

4B01-4B02, EXCELLENCE TIMES PLAZA, 4088 YITIAN ROAD
FUTIAN DISTRICT, SHENZHEN, CHINA
TEL. NO. +86-755-2399-4999 FAX. NO. +86-755-8384-9557
E-MAIL: DESIGN@CCD.COM.HK

PUBLIC AREA - 公共部份
LEVEL 2 - 二層
LOBBY - 大堂
LIFT DOOR DETAILS - 升降機門大樣圖

ALL DIMENSIONS AND SPECIFICATIONS ARE THE PROPERTY OF
CCD AND ARE NOT TO BE REPRODUCED OR USED FOR ANY OTHER
PROJECT WITHOUT THE WRITTEN PERMISSION OF CCD. ANY
REPRODUCTION OR USE OF THIS DRAWING WITHOUT THE
WRITTEN PERMISSION OF CCD IS STRICTLY PROHIBITED.
ALL MEASUREMENTS MUST BE CHECKED ON SITE BY
THE CONTRACTOR AND ANY DISCREPANCIES BROUGHT
TO THE ATTENTION OF THE DESIGNER OR ARCHITECT
AND CORRECTED TO BE USED FOR THE PROJECT AND NOT
FOR ANY OTHER PROJECT.

REVISION DATE

Scale: AS SHOWN Date: 20 DEC, 2012
Designed BY: 2012 Drawn BY: 2012

Site: 4088 YITIAN ROAD APPROVED BY: 2012

Sheet No.: 001

DT-2.15-04