



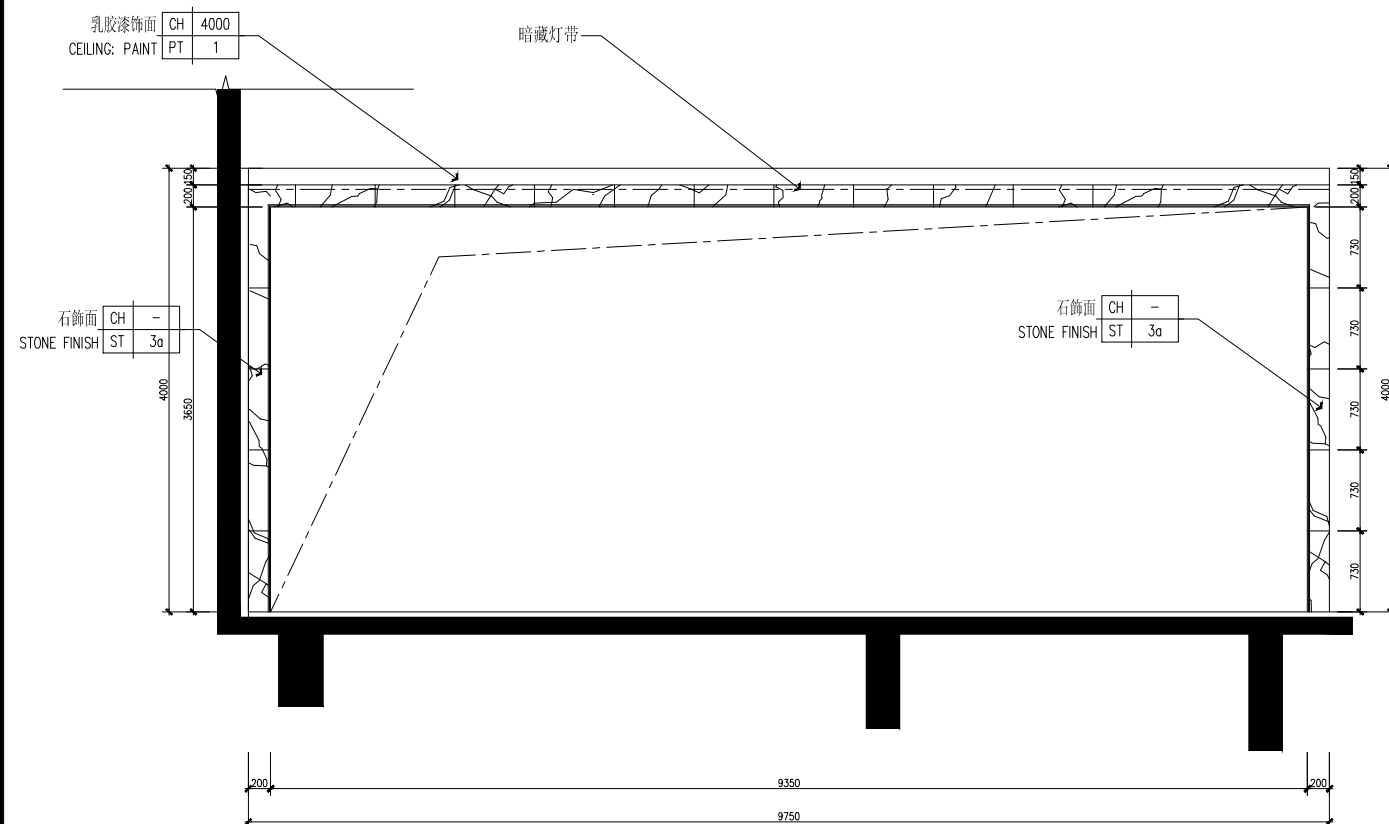

1 Detail
大様図 SCALE 1:30

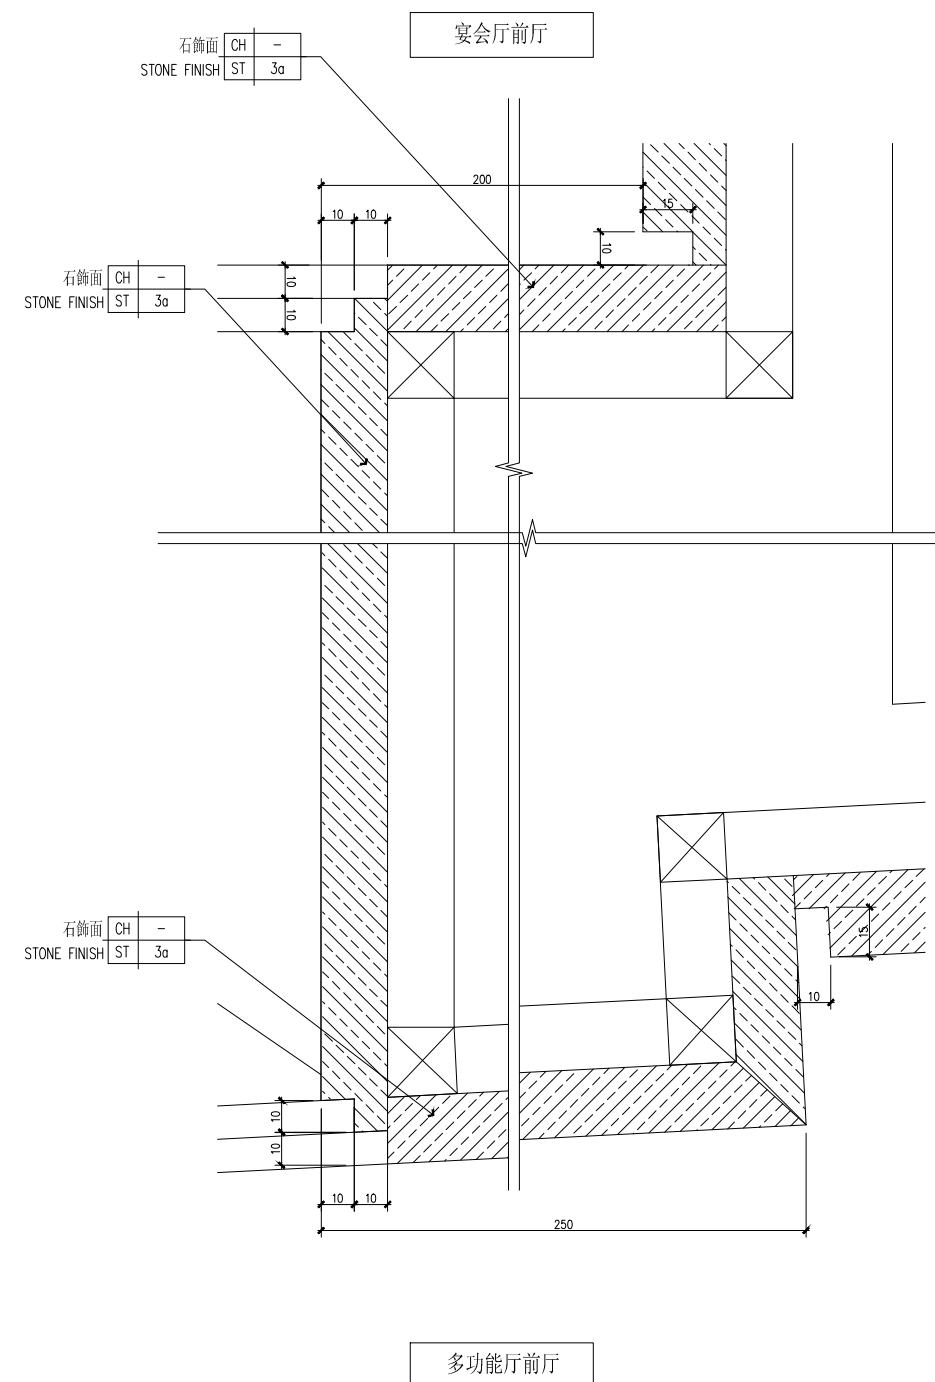

2 Detail
大様図 SCALE 1:1

FOR CONSTRUCTION
DATE: 01 JUNE, 2013

漳州融信皇冠假日酒店
RONGXIN CROWNE PLAZA HOTEL
ZHANGZHOU, CHINA

设计单位	CCD 香港聯中設計事務所 CHUNG CHING DESIGN (HK) LTD.
图纸深化	YASHA 亞沙 浙江亚厦装饰股份有限公司

4B01-4B02, EXCELLENCE TIMES PLAZA, 4068 YITIAN ROAD
FUTIAN DISTRICT, SHENZHEN, CHINA
TEL: +86-755-2399-4999 FAX: NO. +86-755-8384-9557
E-MAIL: DESIGN@CCD.COM.HK

PUBLIC AREA - 公共部份
LEVEL 2 - 二層
BUSINESS CENTER & MULTI-FUNCTION ROOM - 商務中心及多功能廳
DETAILS - 大樣圖

ALL DESIGNS AND SPECIFICATIONS ARE THE PROPERTY OF
 CHONG CHUNG DESIGN (HOLDINGS) LTD. AND CANNOT BE REPRODUCED
 WITHOUT THE WRITTEN PERMISSION. THIS DRAWING SHALL BE RETURNED
 UPON COMPLETION OF THE PROJECT. DO NOT SCALE DRAWINGS.
 ALL MEASUREMENTS MUST BE CHECKED ON SITE BY
 THE CONTRACTORS AND ANY DISCREPANCIES MUST BE
 BROUGHT TO THE ATTENTION OF THE DESIGNER OR ARCHITECT.
 THIS DRAWING IS TO BE USED FOR THE PROJECT AND IS NOT
 TO BE REPRODUCED OR USED FOR ANY OTHER PURPOSES.

REVISION	DATE
	22 FEB. 2013
	01 APR. 2013

Scale	比例	Date	日期
1 : 250	@ A1	29 MAY, 2013	
Designed By	設計	Drawn By	繪圖

DT-2.16-02