

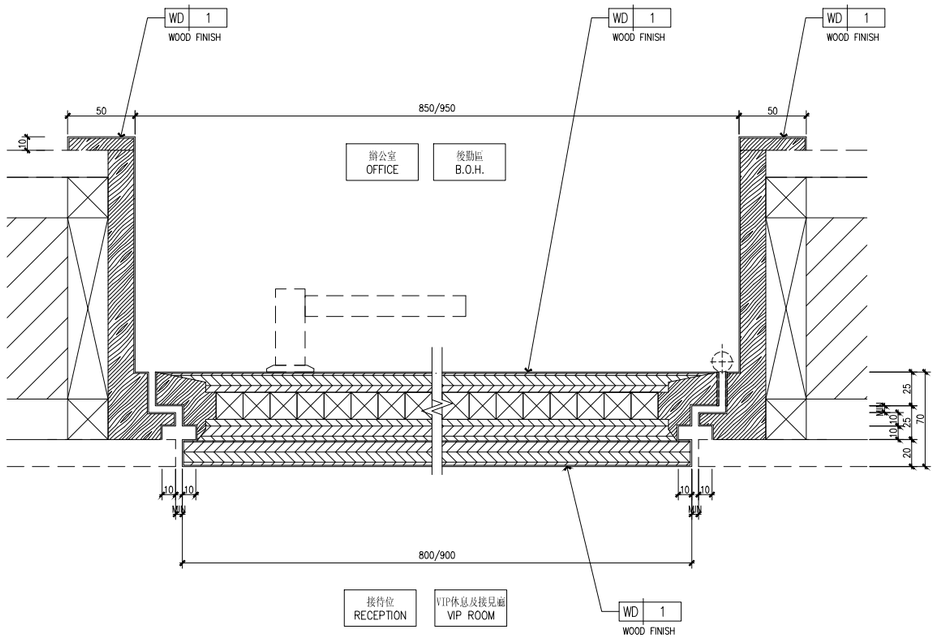


1 DETAIL
大樣圖 SCALE 1:2

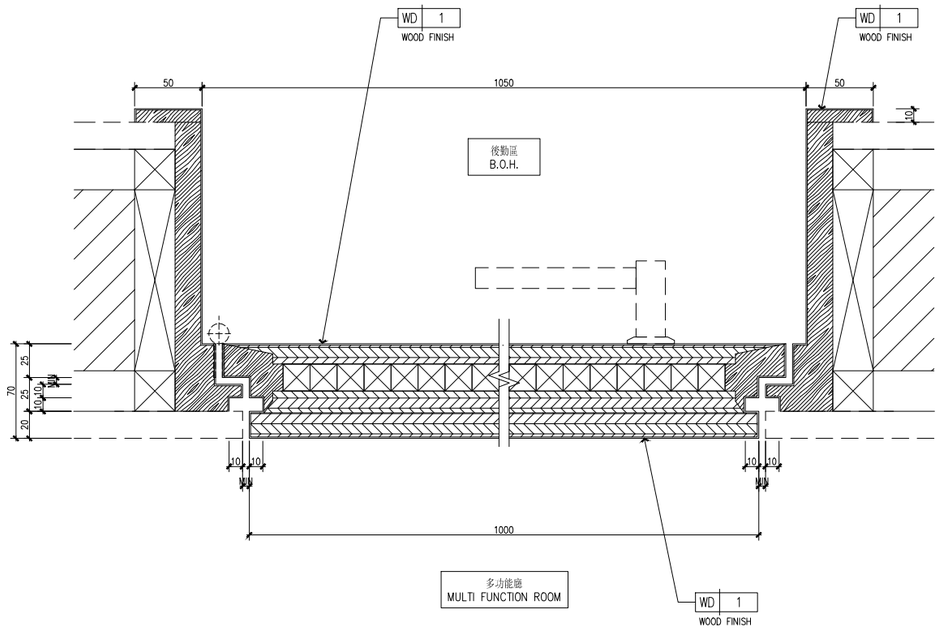

2 DETAIL
大樣圖 SCALE 1:2

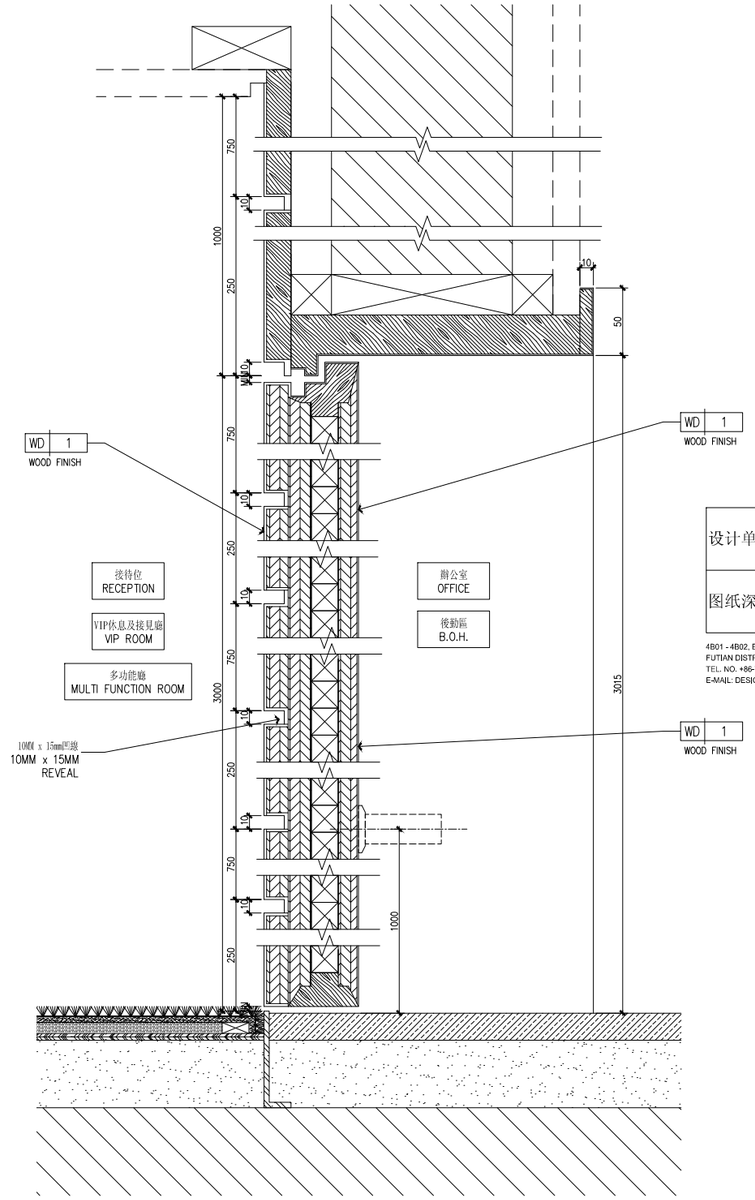

3 DETAIL
大樣圖 SCALE 1:2

FOR CONSTRUCTION
DATE: 01 JUNE, 2013

漳州融信皇冠假日酒店
RONGXIN CROWNE PLAZA HOTEL
ZHANGZHOU, CHINA

设计单位	CCD 香港郑中设计事务所 CHENG CHUNG DESIGN (HK) LTD.
图纸深化	YASHA 浙江亚厦装饰股份有限公司

4B01 - 4B02, EXCELLENCE TIMES PLAZA, 4068 YITIAN ROAD
FUTIAN DISTRICT, SHENZHEN, CHINA
TEL. NO. +86-755-2399-4999 FAX. NO. +86-755-8384-9557
E-MAIL: DESIGN@CCD.COM.HK

DRAWING TITLE

PUBLIC AREA - 公共部份
LEVEL 2 - 二層
DOOR DETAIL - 門大樣圖

ALL DESIGNS AND SPECIFICATIONS ARE THE PROPERTY OF CHING CHUNG DESIGN (HK) LTD., AND CANNOT USED WITHOUT THEIR WRITTEN PERMISSION, THIS SAMI SHALL BE RETURNED UPON COMPLETION OF THE PROJECT. DO NOT SCALE DRAWINGS. ALL MEASUREMENTS MUST BE CHECKED ON SITE BY THE CONTRACTORS AND ANY DISCREPANCIES BROUGHT TO THE ATTENTION OF THE DESIGNER OR ARCHITECT. THIS DRAWING IS TO BE USED FOR THE PROJECT AND SITE SHOWN HEREIN AND NOT TO BE USED ON ANY OTHER PROJECTS.

REVISION DATE

Scale 比例: 1 : 2 @ A1
Date 日期: 20 DEC, 2012
Designed BY 設計: Drawn BY 繪圖:
Job NO. 項目編號: APPROVED BY 核准:
HK-1004
Sheet NO. 圖號:

DT 2.1-12