


FOR CONSTRUCTION
DATE: 01 JUNE, 2013

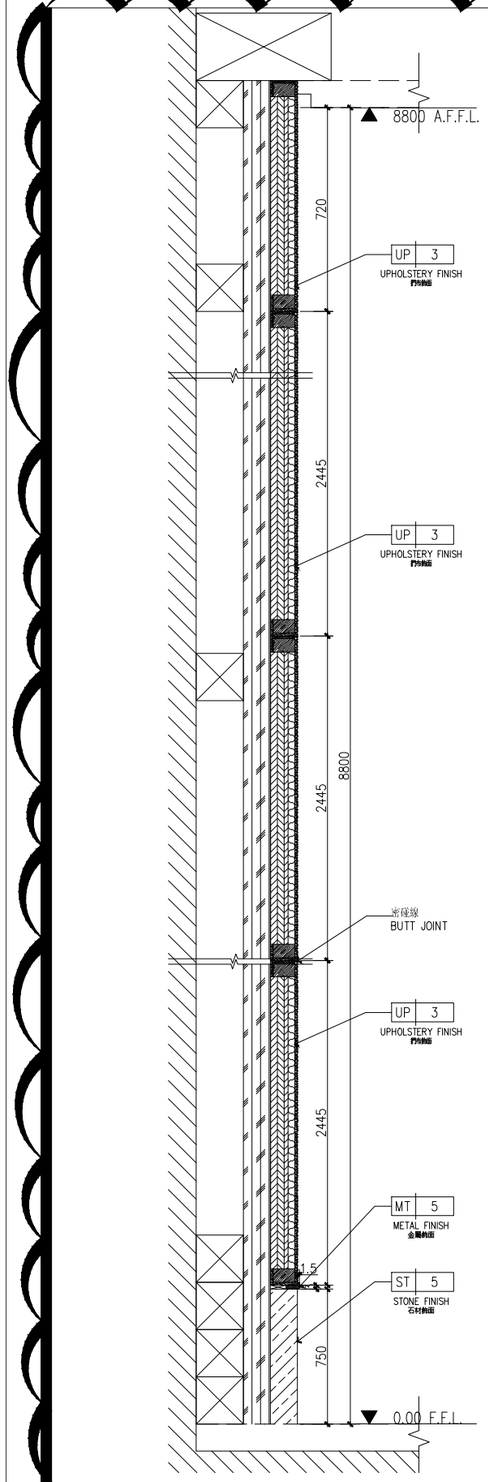

1 Detail
大样图 SCALE 1:2

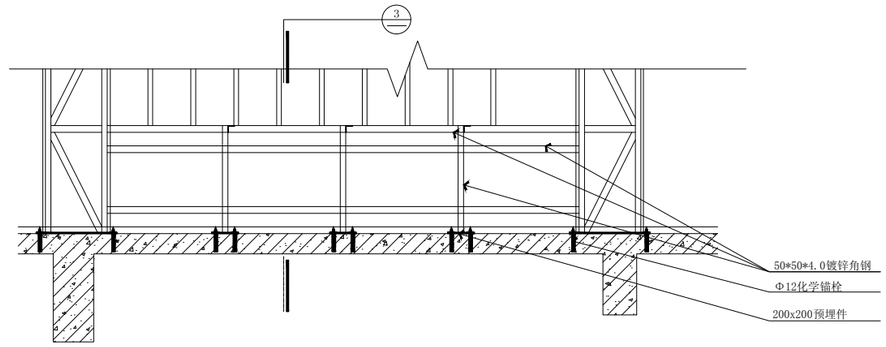

2 Detail
大样图 SCALE 1:20

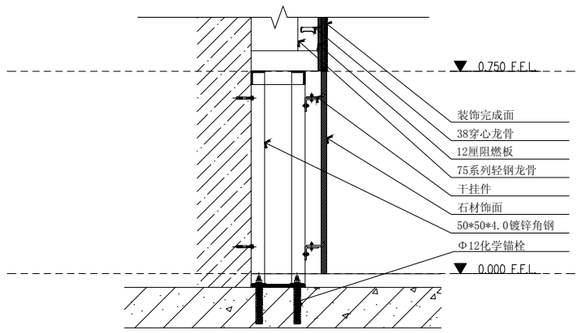

3 SECTION
剖面图 SCALE 1:10

漳州融信皇冠假日酒店
RONGXIN CROWNE PLAZA HOTEL
ZHANGZHOU, CHINA

设计单位 CCD 香港郑中设计事务所 CHENG CHUNG DESIGN (HK) LTD.

图纸深化 YASHA 浙江亚厦装饰股份有限公司

4B01 - 4B02, EXCELLENCE TIMES PLAZA, 4068 YITIAN ROAD
FUTIAN DISTRICT, SHENZHEN, CHINA
TEL. NO. +86-755-2399-4999 FAX. NO. +86-755-8831-9557
E-MAIL: DESIGN@CCD.COM.HK

DRAWING TITLE
宴会厅及宴会前区 - 标准墙身大样图
GUESTROOM AREA - 宴会部分
BALLROOM & PRE-FUNCTION AREA - STANDARD WALL DETAILS

ALL DESIGNS AND SPECIFICATIONS ARE THE PROPERTY OF CHENG CHUNG DESIGN (HK) LTD., AND CANNOT USED WITHOUT THEIR WRITTEN PERMISSION. THIS SHAS SHALL BE RETURNED UPON COMPLETION OF THE PROJECT. DO NOT SCALE DRAWINGS. ALL MEASUREMENTS MUST BE CHECKED ON SITE BY THE CONTRACTORS AND ANY DISCREPANCIES BROUGHT TO THE ATTENTION OF THE DESIGNER OR ARCHITECT. THIS DRAWING IS TO BE USED FOR THE PROJECT AND HEREINSPECIFIED AND NOT TO BE USED ON ANY OTHER PROJECT.

REVISION DATE

Scale 比例 1 : 2 @ A1
Date 日期 20 DEC, 2012
Designed BY 设计 Drawn BY 绘图
Job NO. 项目编号 HK-1024
APPROVED BY 核准
Sheet NO. 图纸 DT-2.3-01-A