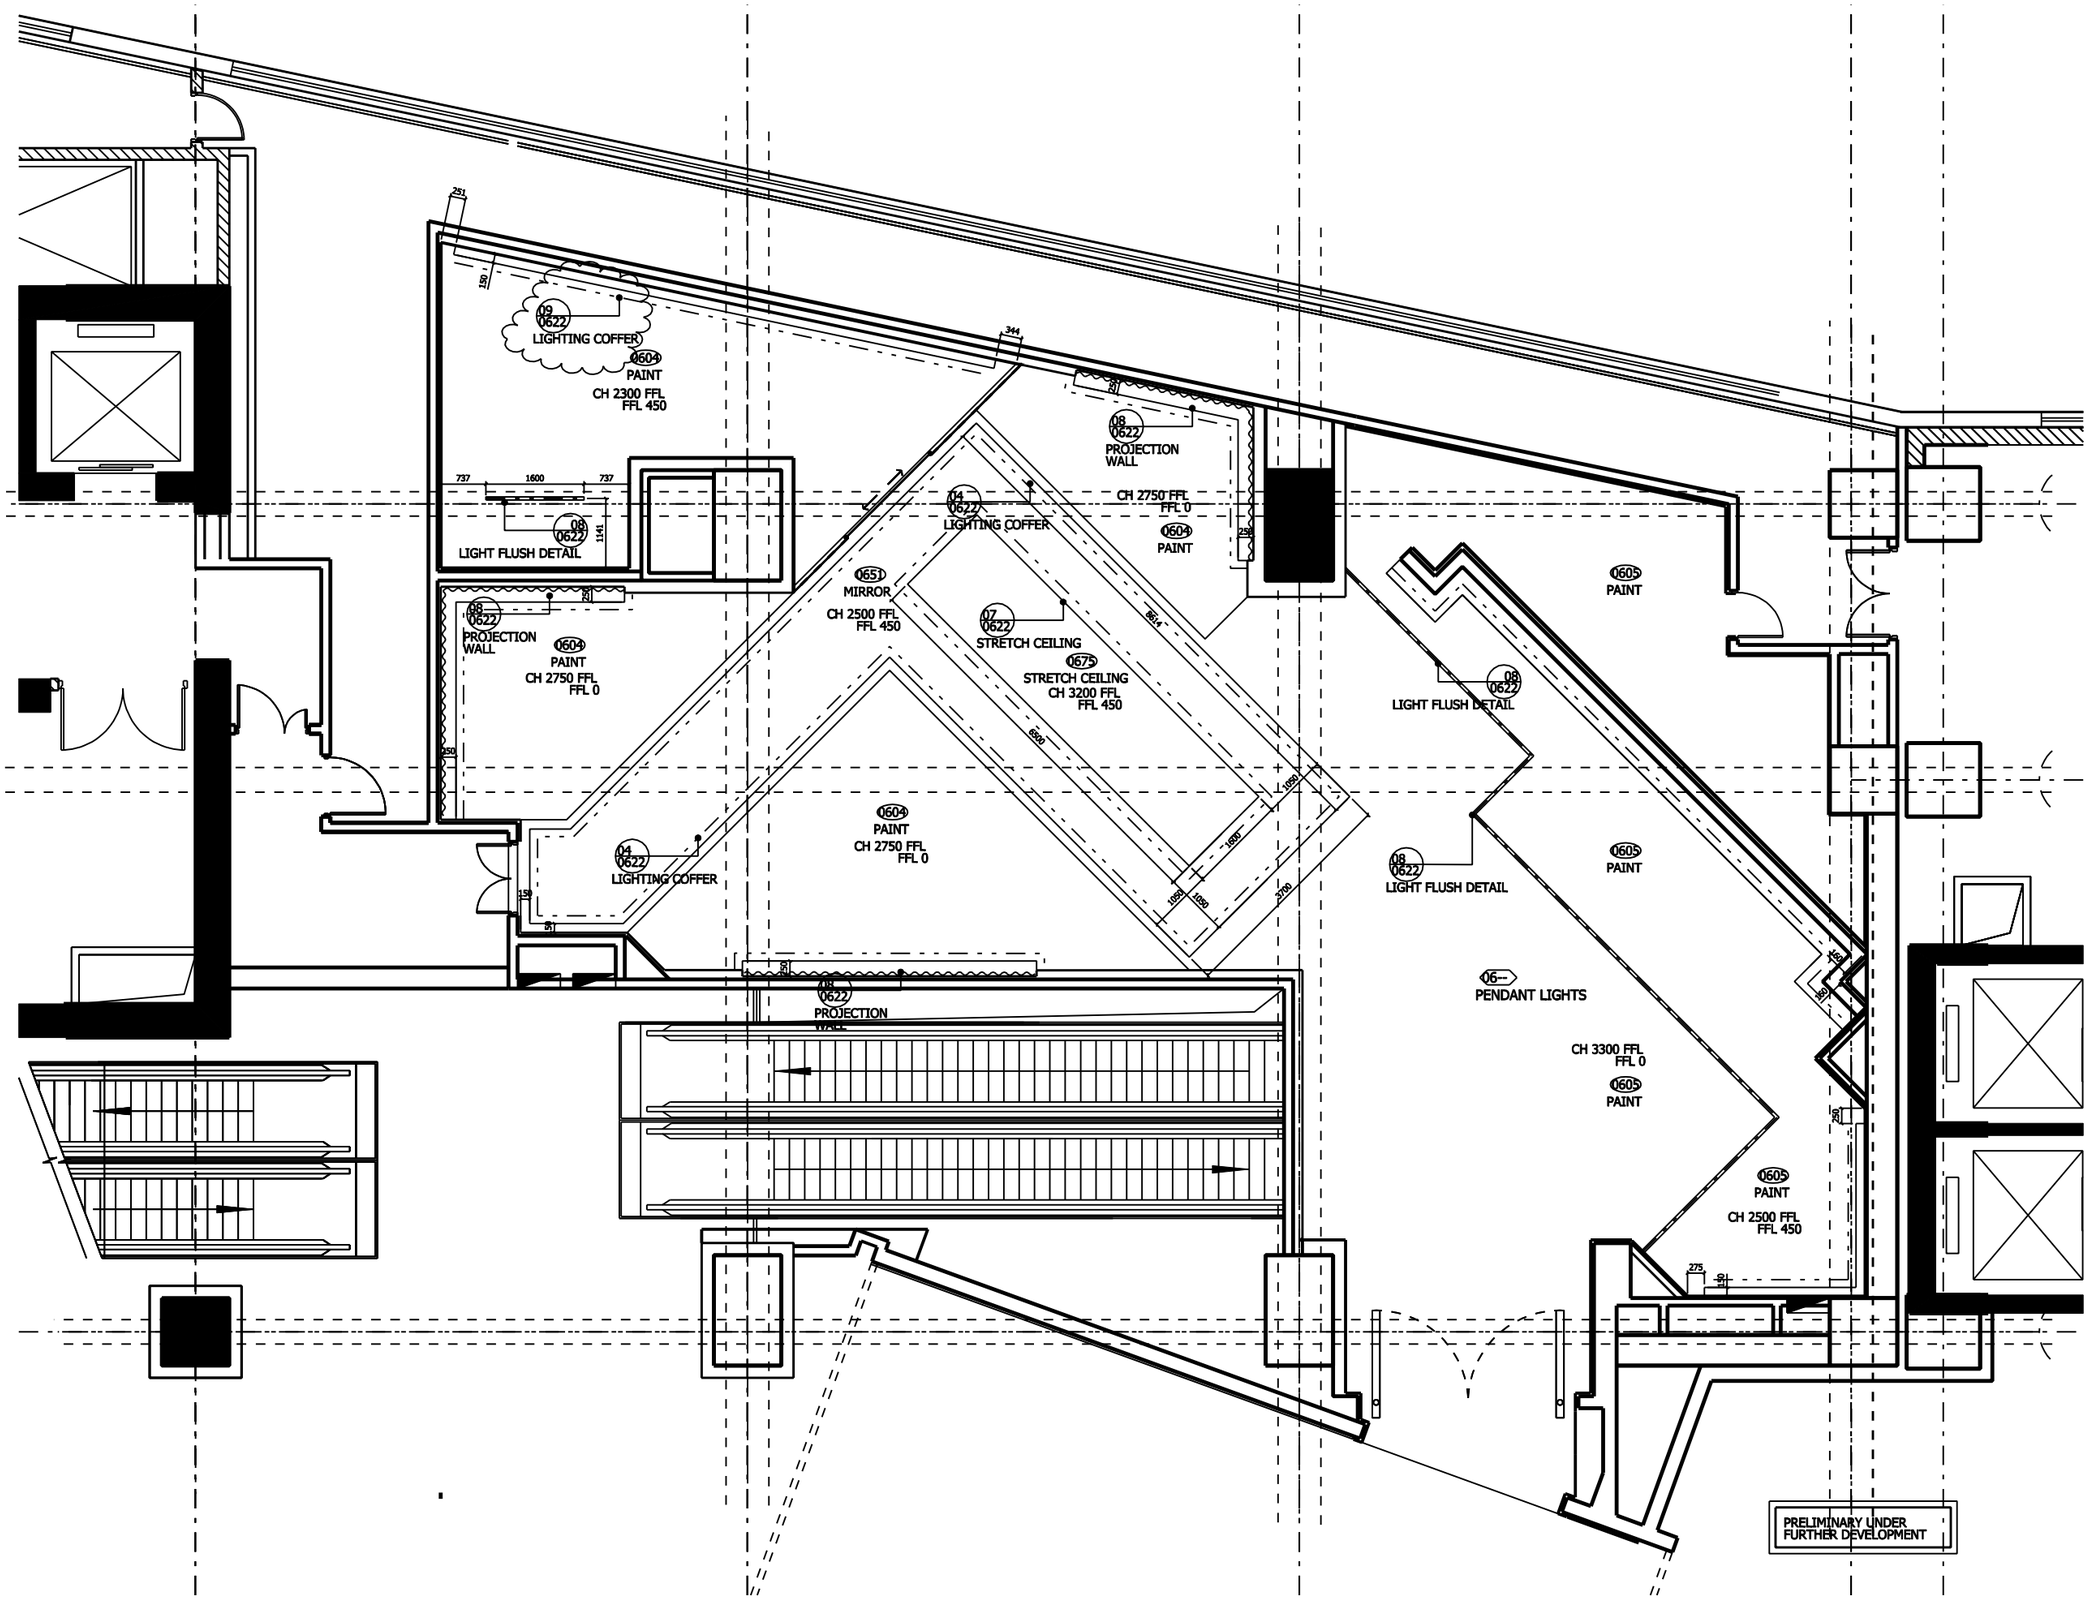

REV	DATE	DESCRIPTION
--	16/05/07	ISSUED FOR INFORMATION
A	31/10/07	REVISED IN ACCORD WITH CLIENT SIGNOFF. RCP AND HEIGHTS TO BE CONFIRMED, PENDING PROJECTION DETAILS OVER FLOOR AND TABLE.
B	16/11/07	Ceiling Heights (to Interactive Flooring Confirmed)

KCA INTERNATIONAL
www.kca-int.com

CLIENT
BEIJING MODERN ASIA PACIFIC
REAL ESTATE COMPANY LTD

PROJECT
WESTIN BEIJING
CHAOYANG HOTEL
PROJECT NO. 448

DESCRIPTION
AREA 06 DARK BAR
LEVEL 2
GA REFLECTED CEILING PLAN

SCALE	DATE	DRAWN BY
1:50@A1	09/05/07	JH

WORK TO FIGURED DIMENSIONS
DO NOT SCALE THIS DWG
CHECK DIMENSIONS ON SITE
BEFORE COMMENCING WORK

©

KCA 448 06 04 B