© COPYRIGHT BY HIRSCH/BEDNER AND ASSOCIATES ALL RIGHTS RESERVED

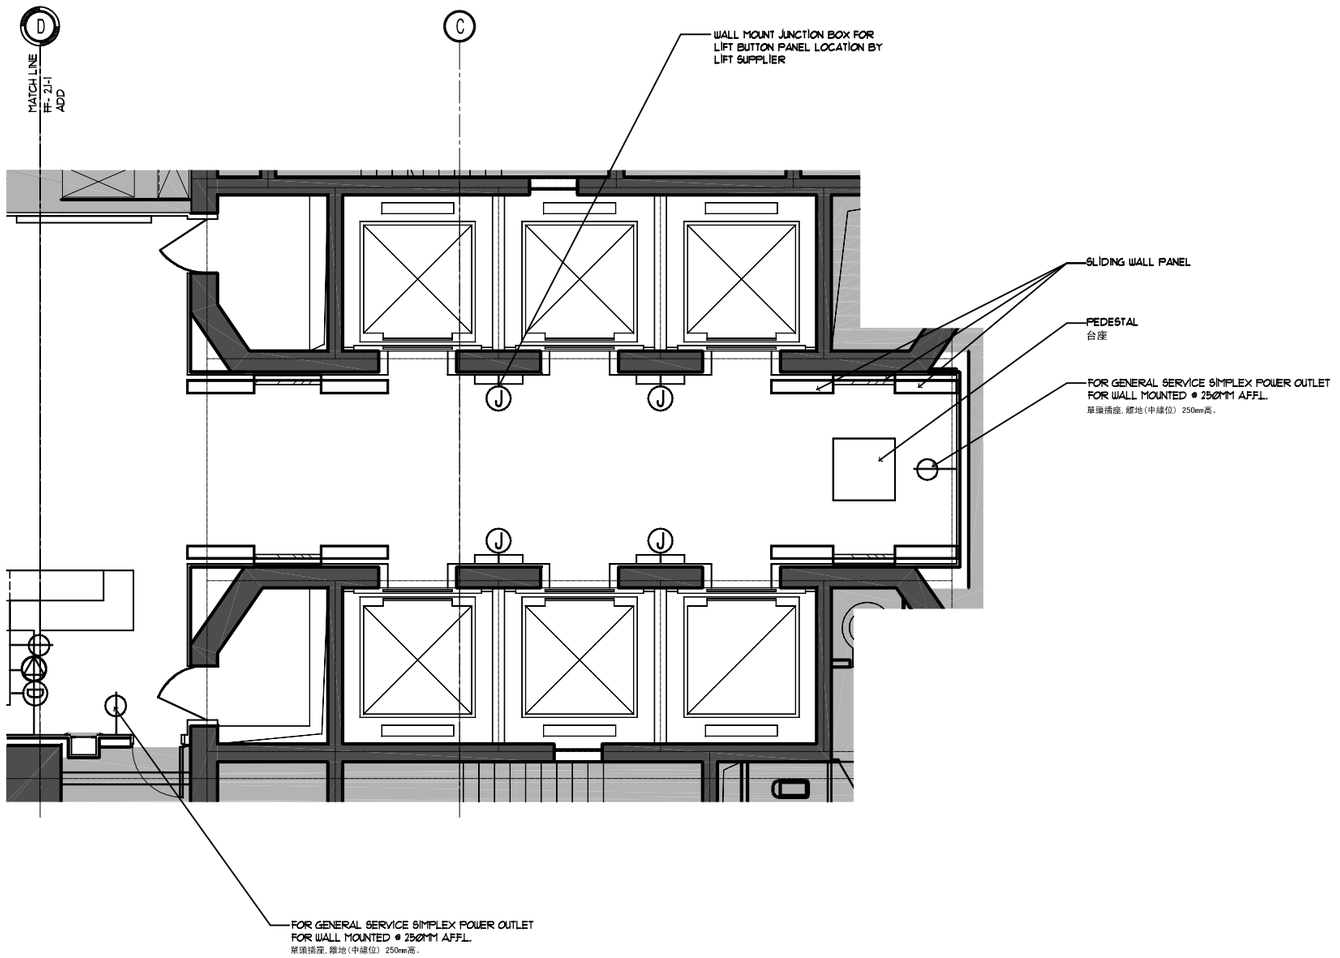

LEGEND: 图例

SYMBOL 符号	DESCRIPTION
	WALL MOUNTED SIMPLEX ELECTRICAL POWER OUTLET 单电源插座墙面安装
	WALL MOUNTED DUPLEX ELECTRICAL POWER OUTLET 双电源插座墙面安装
	FLOOR MOUNTED SIMPLEX ELECTRICAL POWER OUTLET 单电源插座地平面安装
	WALL MOUNTED TELEPHONE OUTLET 电话插座墙面安装
D	WALL MOUNTED DATA OUTLET 数据插座墙面安装
D	FLOOR MOUNTED DATA OUTLET 数据插座地平面安装
J	WALL MOUNTED POWER JUNCTION BOX 接电盒墙面安装
J	FLOOR & CEILING MOUNTED POWER JUNCTION BOX 接电盒地平面或天花板安装
4	WALL MOUNTED QUADRAPLEX ELECTRICAL POWER OUTLET 四插座, 电源插座墙面安装
S	CEILING MOUNTED SMOKE DETECTOR 天花吊装式烟雾感应器
	LIGHTING CONTROL SWITCH 单极开关

EM — ELECTRICAL MECHANICAL PLAN 机电平面图
Scale 1:50

N

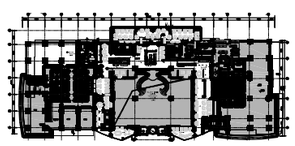

FF — KEY PLAN @ LEVEL 2
Scale 1:1500 二层總平面图

HIRSCH BEDNER ASSOCIATES • DESIGN CONSULTANTS • 23/F VICWOOD PLAZA • 199 DES VOEUX ROAD CENTRAL • HONG KONG • 852-2542-2023

WWW.HBADESIGN.COM

杭州萧山雷迪森酒店
LANDISON HOTEL
XIAOSHAN HANGZHOU

LANDISON HOTELS & RESORTS

LEVEL 2
ALL DAY DINING
ELECTRICAL MECHANICAL PLAN_LIFT LOBBY
二层全日餐厅机电平面图_電梯大堂
DRAWING TITLE

REVISIONS DATE

This drawing is for information only to be used by the contractors as a general arrangement of interior conditions. It has been made from available information, however measurements are to be verified on project site. This drawing must be verified and approved prior to final detailing and fabrication.
This drawing is the property of HIRSCH BEDNER AND ASSOCIATES and is not to be reproduced or copied in whole or in part. It is only to be used for the project and site specifically identified herein and is not to be used on any other project. It is to be returned upon request.

APPROVED
DRAWN BY
DATE 13 JUL 2012
SCALE 1:50

SHEET No.
EM
2.2-1
PROJECT No.
2829.00