


© COPYRIGHT BY HIRSCH/BEDNER AND ASSOCIATES ALL RIGHTS RESERVED.

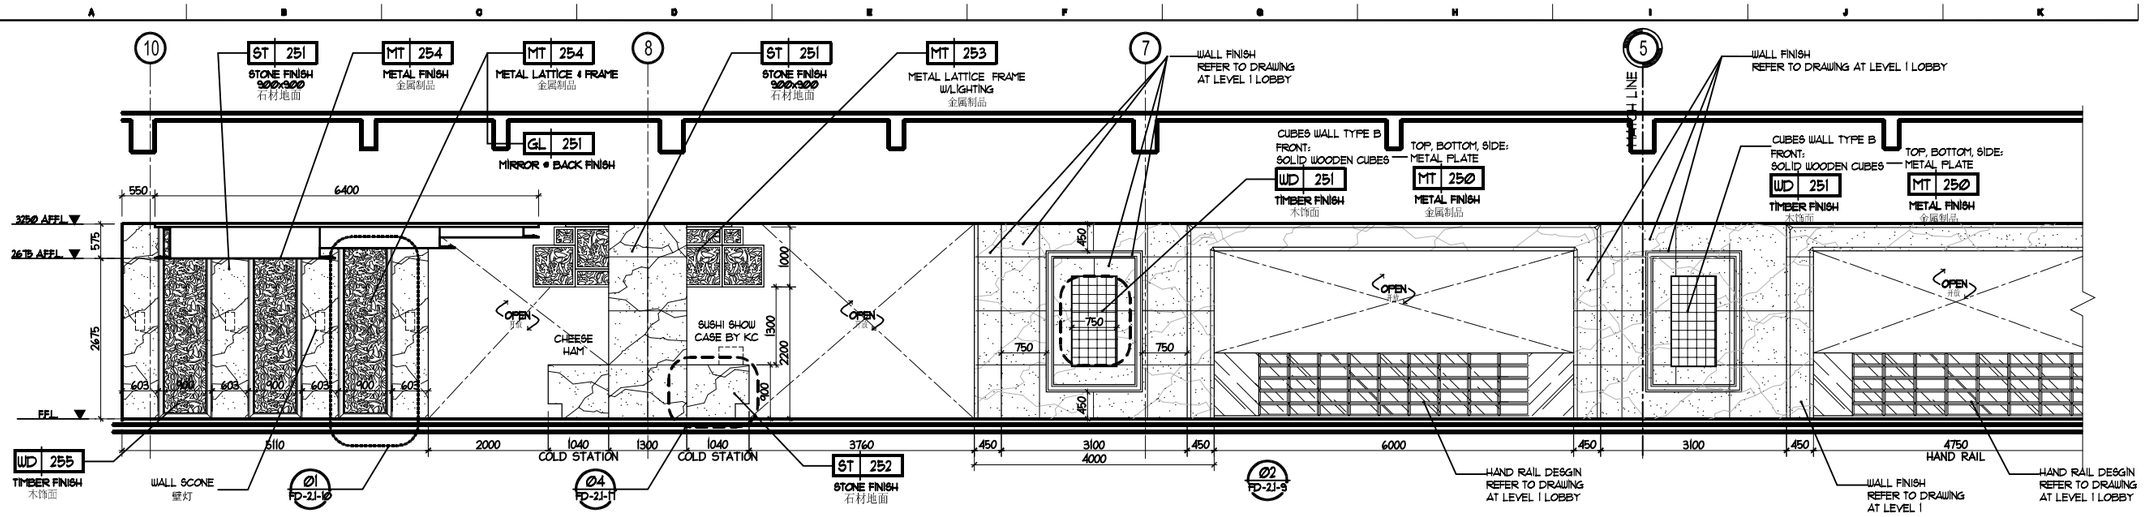


20 ELEVATION @ ALL DAY DINING 立面图
Scale: 1:50

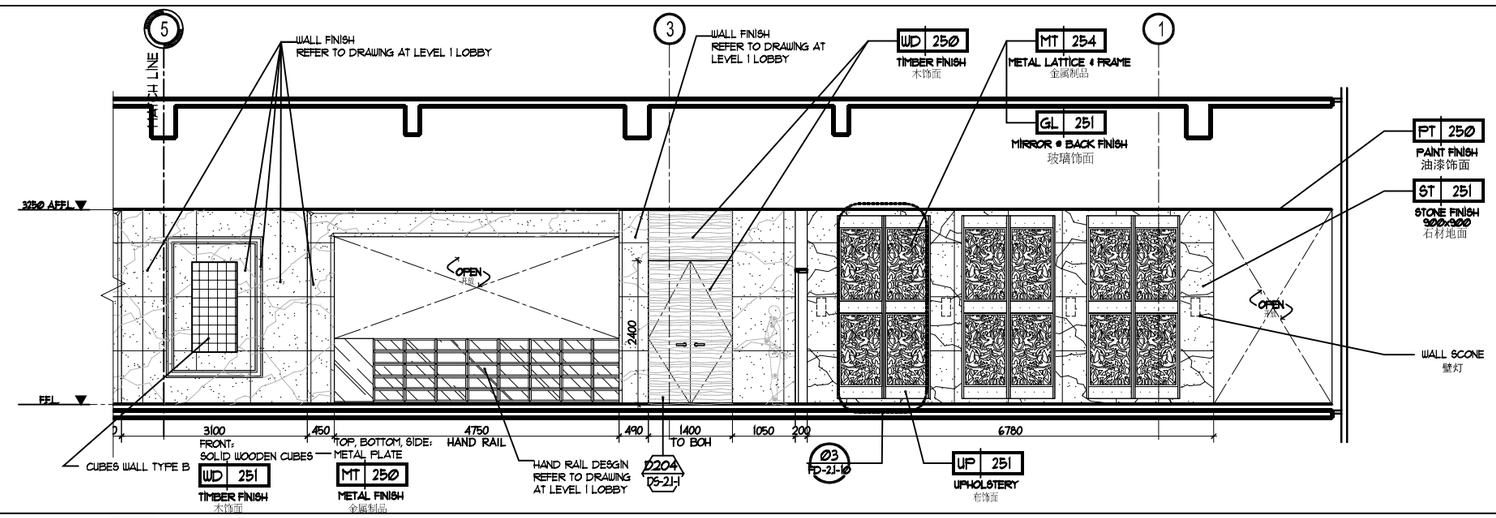

20 CONT. ELEVATION 立面图
Scale: 1:50

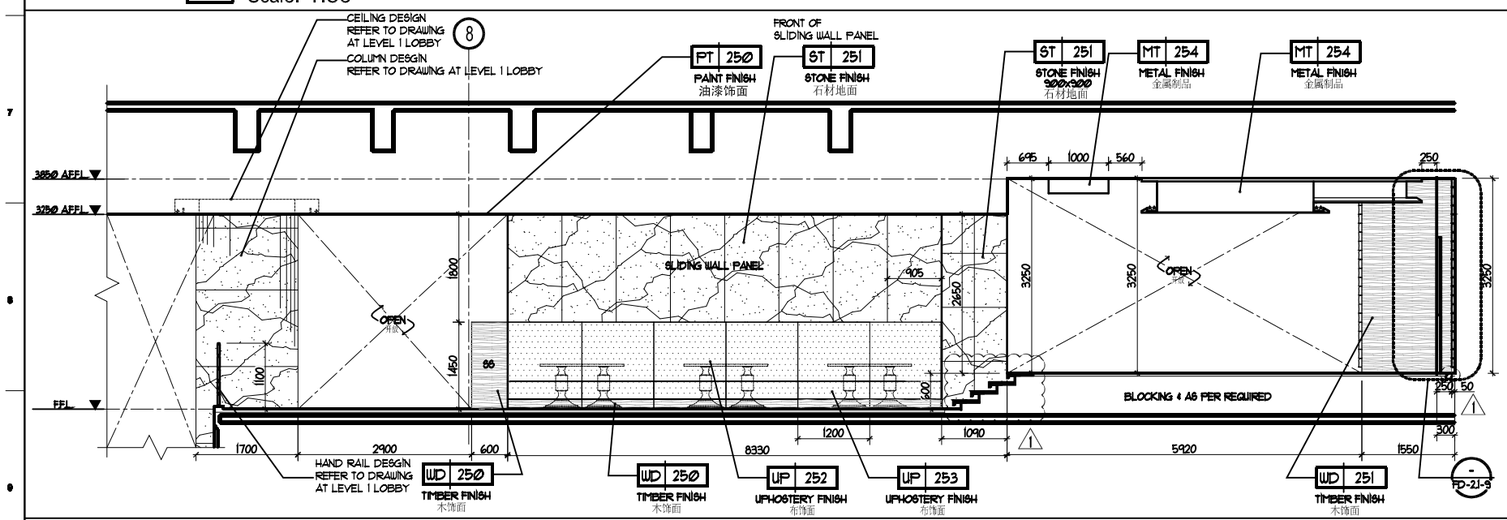

21 ELEVATION 立面图
Scale: 1:50

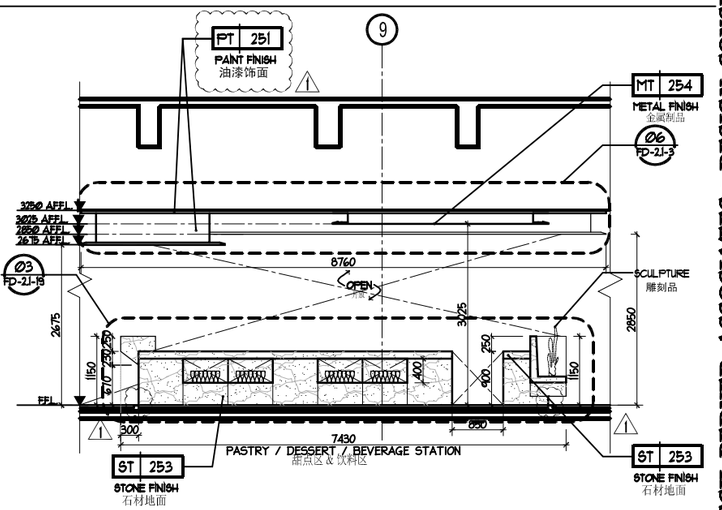

22 ELEVATION 立面图
Scale: 1:50

HIRSCH BEDNER ASSOCIATES ▪ DESIGN CONSULTANTS ▪ 23/F VICWOOD PLAZA ▪ 199 DES VOEUX ROAD CENTRAL ▪ HONG KONG ▪ 852-2542-2023

WWW.HBADESIGN.COM

杭州萧山雷迪森酒店
LANDISON HOTEL
XIAOSHAN HANGZHOU

LANDISON HOTELS & RESORTS

LEVEL 2
ALL DAY DINING
ELEVATIONS
二层全日餐厅立面图 06
DRAWING TITLE

21 SEP 2012 REVISIONS DATE

This drawing is for information only to be used by the contractors as a general arrangement of interior conditions. It has been made from available information, however measurements are to be verified on project site. This drawing must be verified and approved prior to final detailing and fabrication.
This drawing is the property of HIRSCH BEDNER AND ASSOCIATES and is not to be reproduced or copied in whole or in part. It is only to be used for the project and site specifically identified herein and is not to be used on any other project. It is to be returned upon request.

APPROVED
DRAWN BY
DATE 13 JUL 2012
SCALE 1:50

SHEET No. EL 2.1-6
PROJECT No. 2829.00