
© COPYRIGHT BY HIRSCH/BEDNER AND ASSOCIATES ALL RIGHTS RESERVED

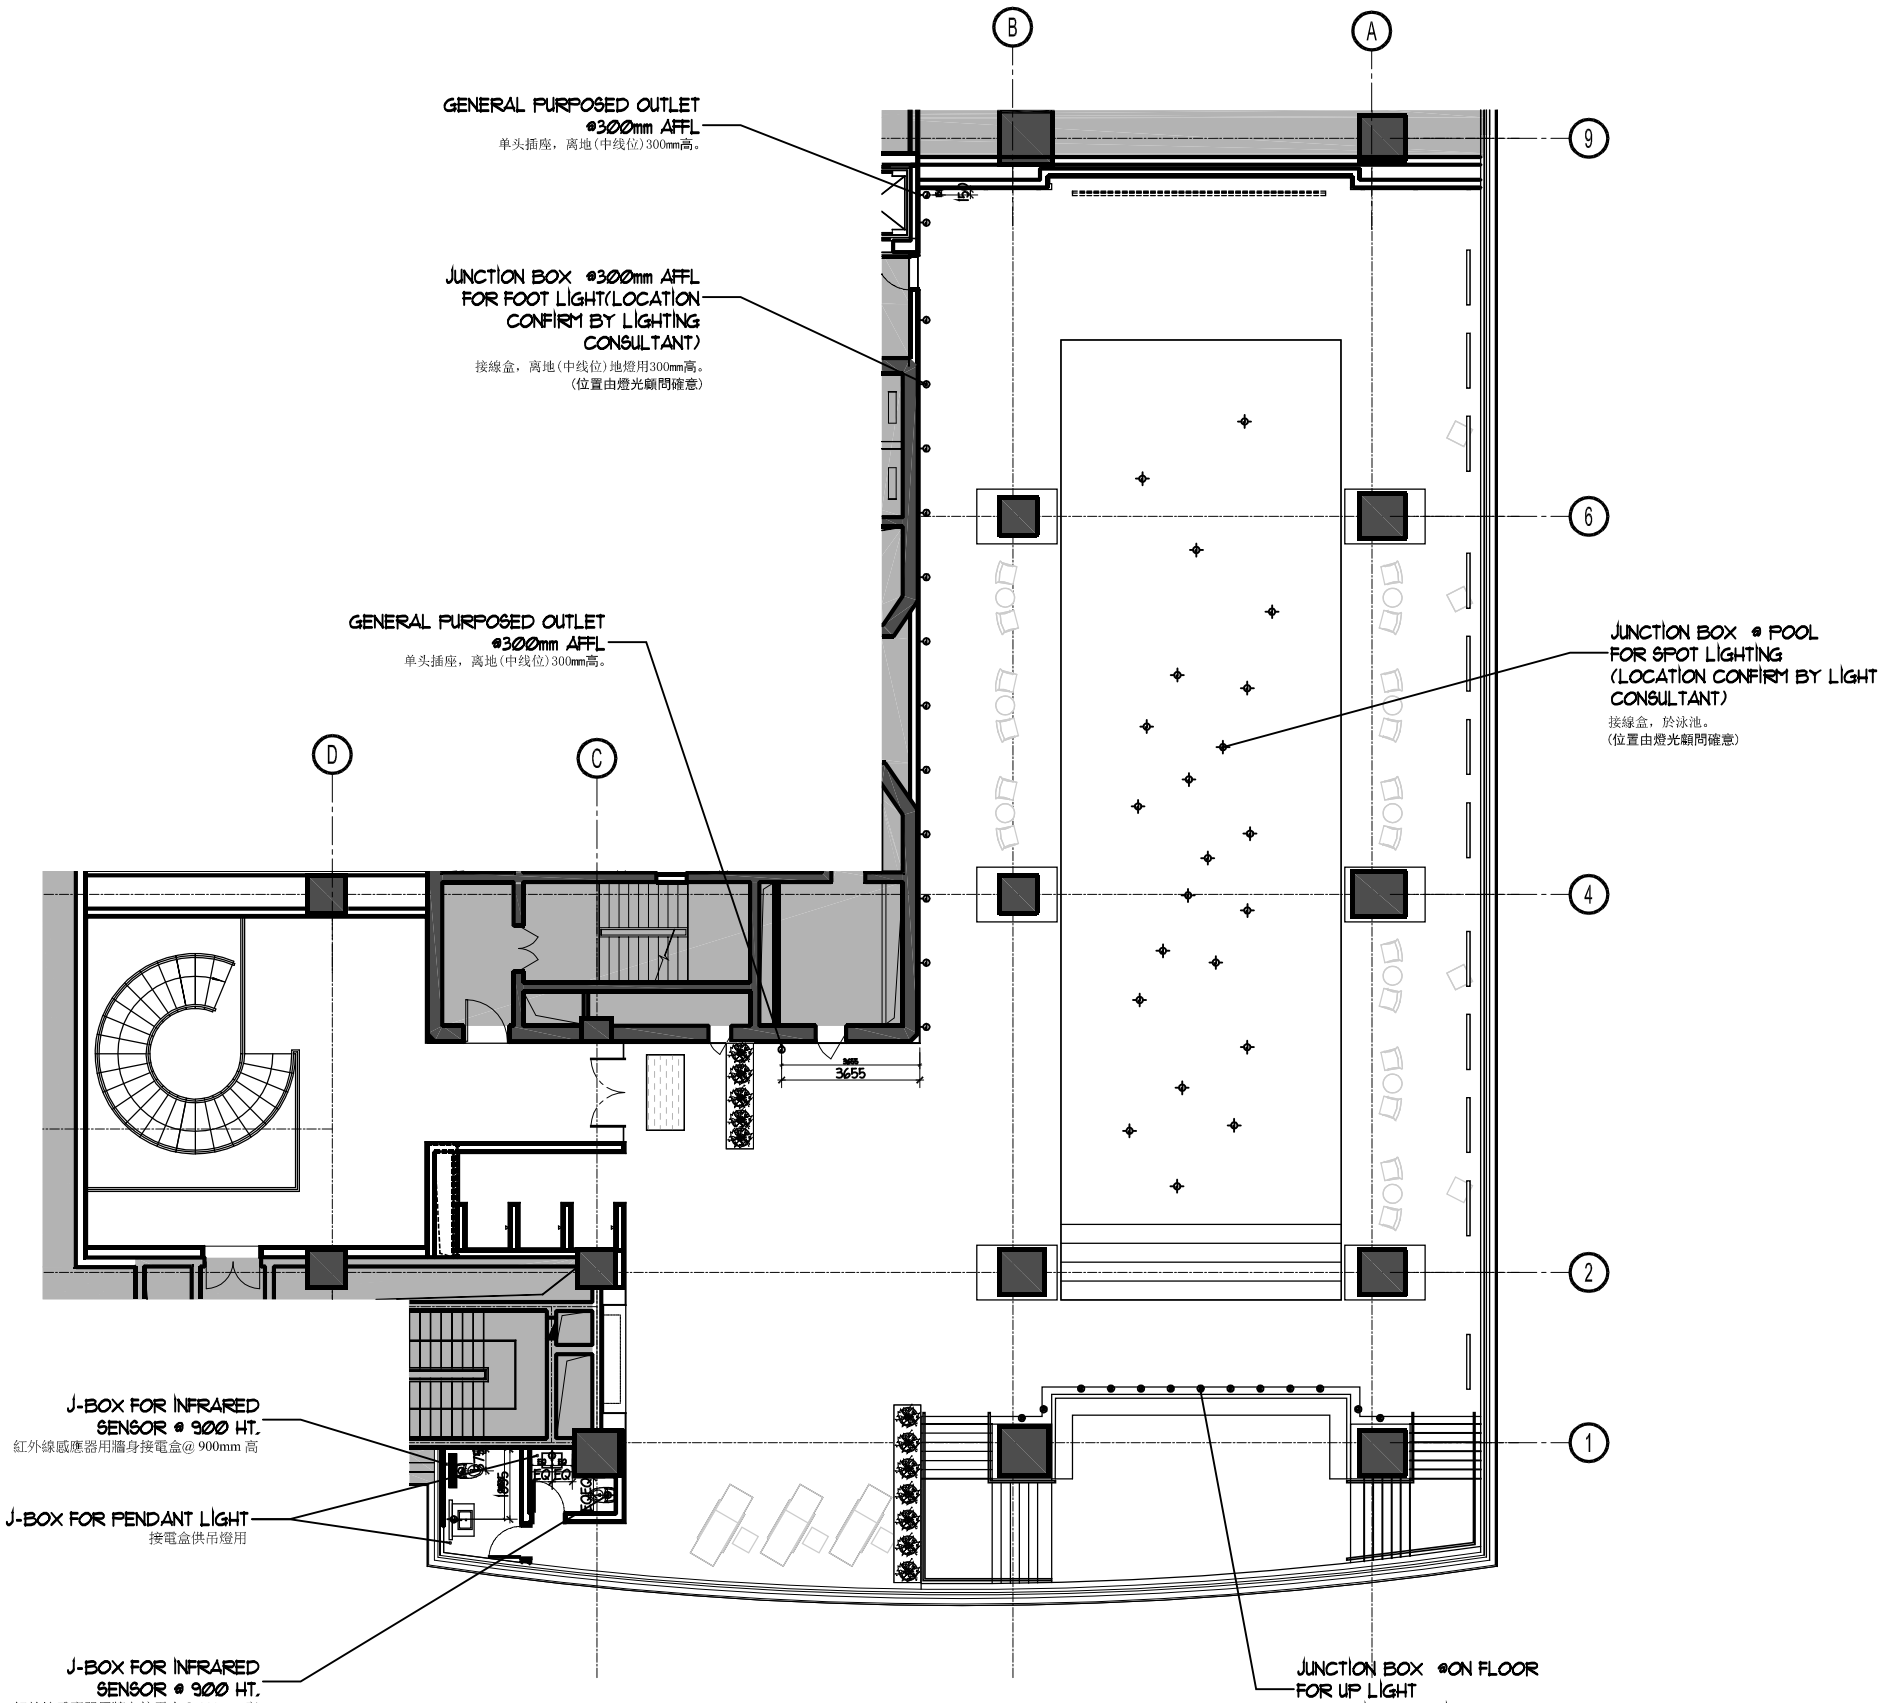

EM
ELECTRICAL MECHANICAL PLAN
Scale 1:100

NOTE: 備註:


- ALL DIMENSIONS ARE MEASURING FROM FINISH SURFACE, UNLESS NOTED OTHERWISE. 除特別註明外，所有尺寸均以完成飾面量度。
- ALL POWER OUTLETS IN WET AREAS TO BE WATERPROOF TYPE. 所有於潮濕位置之插座必須附合防水規格。
- LIGHTING LOCATION & SPECIFICATIONS TO BE CONFIRMED BY LIGHTING DESIGNERS. 所有燈飾位置及燈飾規範須與燈飾顧問確認。
- ALL E/M OUTLET REQUIRMENTS AND LOCATION TO BE CONFIRMED BY OPERATOR. 所有機電預留插座數量及位置，必須經由酒店管理方確定及核實。
- LIGHTING CONSULTANT TO ADVISE ON HEIGHT OF JUNCTION BOX FOR CONCEALED LIGHTING. 所有暗藏燈具接線盒高度必須由燈光顧問確定及核實. 本圖所定之高度只供參考用途。

NOTE: 備註:

- ALL F.O.H. OUTLET COVER PLATE FINISHING SHOULD BE IN NICKEL SILVER HAIRLINE STAINLESS STEEL.

LEGEND: 图例

SYMBOL 符号	DESCRIPTION
	WALL MOUNTED SIMPLEX ELECTRICAL POWER OUTLET 单电源插座墙面安装
	WALL MOUNTED DUPLEX ELECTRICAL POWER OUTLET 双电源插座墙面安装
	FLOOR MOUNTED SIMPLEX ELECTRICAL POWER OUTLET 单电源插座地平面安装
	WALL MOUNTED TELEPHONE OUTLET 电话插座墙面安装
D	WALL MOUNTED DATA OUTLET 数据插座墙面安装
D	FLOOR MOUNTED DATA OUTLET 数据插座地平面安装
J	WALL MOUNTED POWER JUNCTION BOX 接电盒墙面安装
J	CEILING MOUNTED JUNCTION BOX
J	FLOOR MOUNTED JUNCTION BOX
4	WALL MOUNTED QUADRAPLEX ELECTRICAL POWER OUTLET 四插座, 电源插座墙面安装
S	CEILING MOUNTED SMOKE DETECTOR 天花吊装式烟雾感应器
	LIGHTING CONTROL SWITCH 单极开关
AVP	A/V SYSTEM PANEL SET

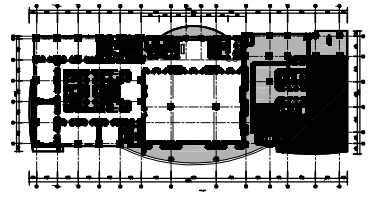

N

KEY PLAN @ LEVEL 6
Scale 1:1500
六层總平面图

HIRSCH BEDNER ASSOCIATES ▪ DESIGN CONSULTANTS ▪ 23/F VICWOOD PLAZA ▪ 199 DES VOEUX ROAD CENTRAL ▪ HONG KONG ▪ 852-2542-2022 ▪

WWW.HBADESIGN.COM

杭州蕭山雷迪森酒店
LANDISON HOTEL
XIAOSHAN HANGZHOU

LANDISON HOTELS & RESORTS

LEVEL 6 SWIMMING POOL
FUNCTION ROOM ELECTRICAL MECHANICAL PLAN
六層游泳池机电平面图
DRAWING TITLE

REVISIONS	DATE

This drawing is for information only to be used by the contractors as a general arrangement of interior conditions. It has been made from available information, however measurements are to be verified on project site. This drawing must be verified and approved prior to final detailing and fabrication.
This drawing is the property of HIRSCH BEDNER AND ASSOCIATES and is not to be reproduced or copied in whole or in part. It is only to be used for the project and site specifically identified herein and is not to be used on any other project. It is to be returned upon request.

APPROVED
DRAWN BY
DATE ----
SCALE 1:100

SHEET No.
EM 9.6-1
PROJECT No.
2829.00