

COPYRIGHT BY HIRSCH/BEDNER AND ASSOCIATES ALL RIGHTS RESERVED

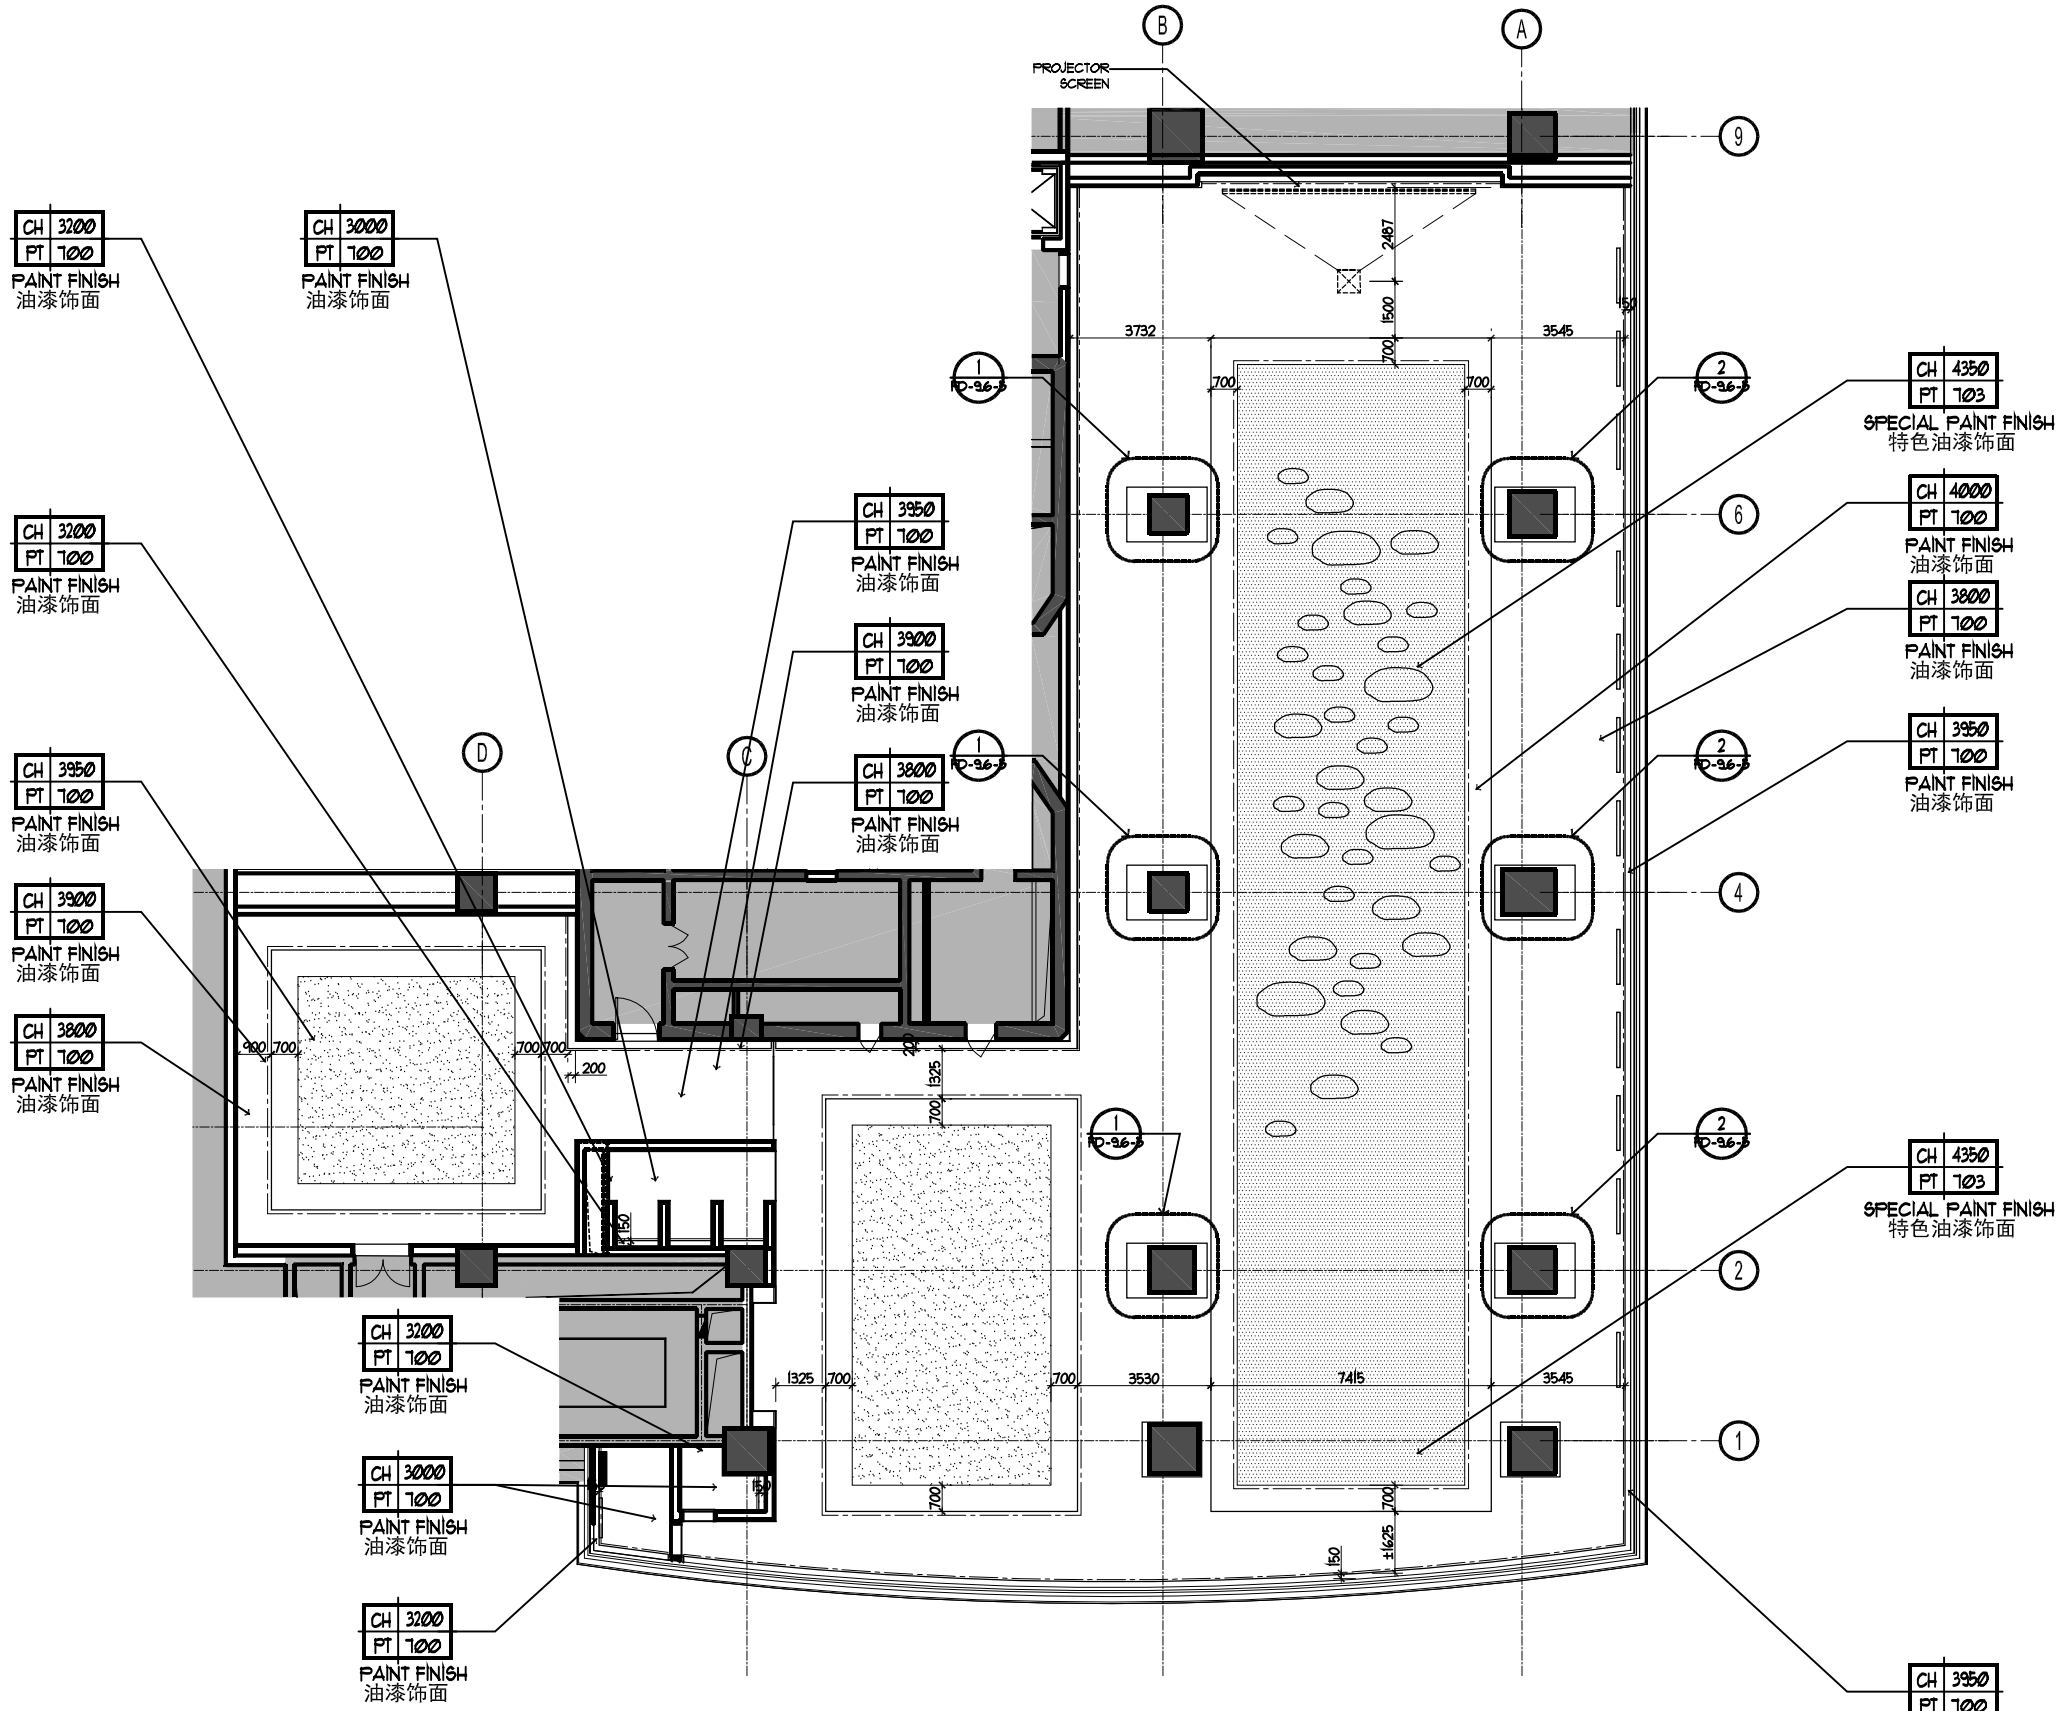

REFLECTED CEILING PLAN
Scale 1:100

LEGEND: 图例:

SYMBOL 符号	DESCRIPTION 描述
—·—	COVE MOUNTED FLUORESCENT STRIPLIGHT 灯槽内日光灯管
	PENDANT LIGHT 垂饰灯
AC	VERTICAL MOUNTED AC GRILLE 垂直安装空调出风网
AC	HORIZONTAL MOUNTED AC GRILLE 横向安装空调出风网

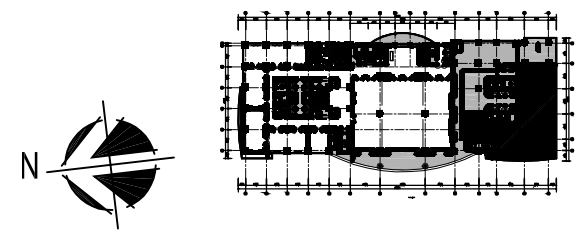

KEY PLAN @ LEVEL 6
Scale 1:1500 六层總平面图

HIRSCH BEDNER ASSOCIATES ▪ DESIGN CONSULTANTS ▪ 23/F VICWOOD PLAZA ▪ 199 DES VOEUX ROAD CENTRAL ▪ HONG KONG ▪ 852-2542-2022 ▪

WWW.HBADESIGN.COM

杭州萧山雷迪森酒店
LANDISON HOTEL
XIAOSHAN HANGZHOU

LANDISON HOTELS & RESORTS

LEVEL 6 SWIMMING POOL
FUNCTION ROOM REFLECTED CEILING PLAN
DRAWING TITLE
六層游泳池天花反映图

REVISIONS DATE

This drawing is for information only to be used by the contractors as a general arrangement of interior conditions. It has been made from available information, however measurements are to be verified on project site. This drawing must be verified and approved prior to final detailing and fabrication.
This drawing is the property of HIRSCH BEDNER AND ASSOCIATES and is not to be reproduced or copied in whole or in part. It is only to be used for the project and site specifically identified herein and is not to be used on any other project. It is to be returned upon request.

APPROVED
DRAWN BY
DATE ----
SCALE 1:100

SHEET No.
RC 9.6-1
PROJECT No.
2829.00