

HIRSCH BEDNER ASSOCIATES ▪ DESIGN CONSULTANTS ▪ 28/F VICWOOD PLAZA ▪ 199 DES VOEUX ROAD CENTRAL, ▪ HONG KONG ▪ 852-2542-2032 ▪


9 ELEVATION
Scale: 1:50

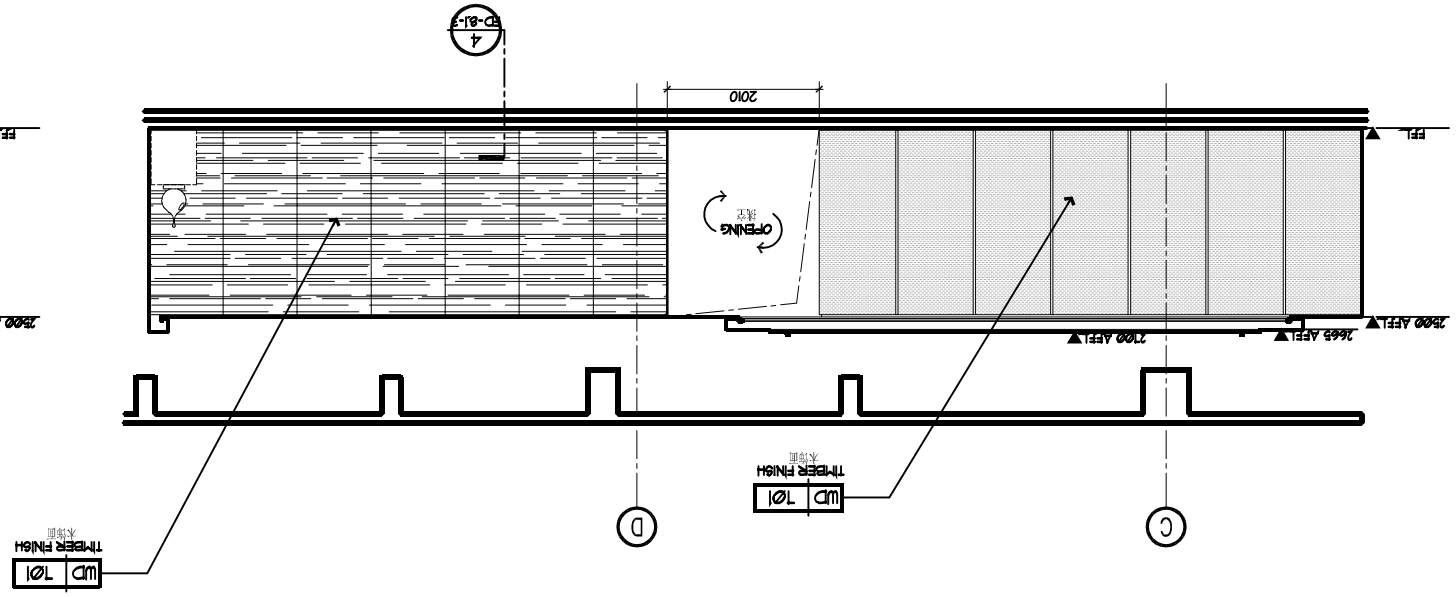


10 ELEVATION
Scale: 1:50

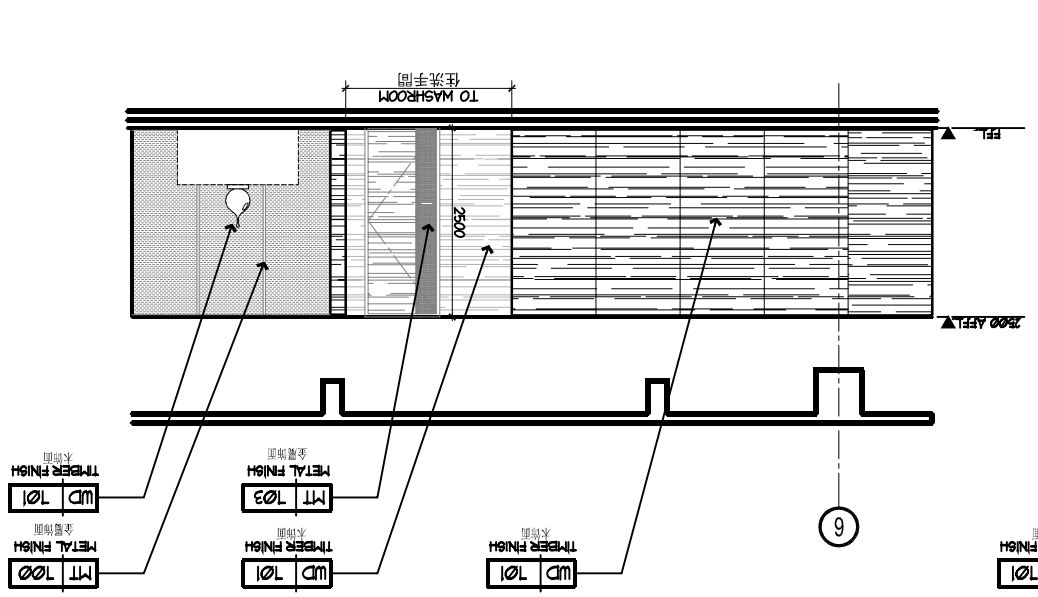


7 ELEVATION
Scale: 1:50

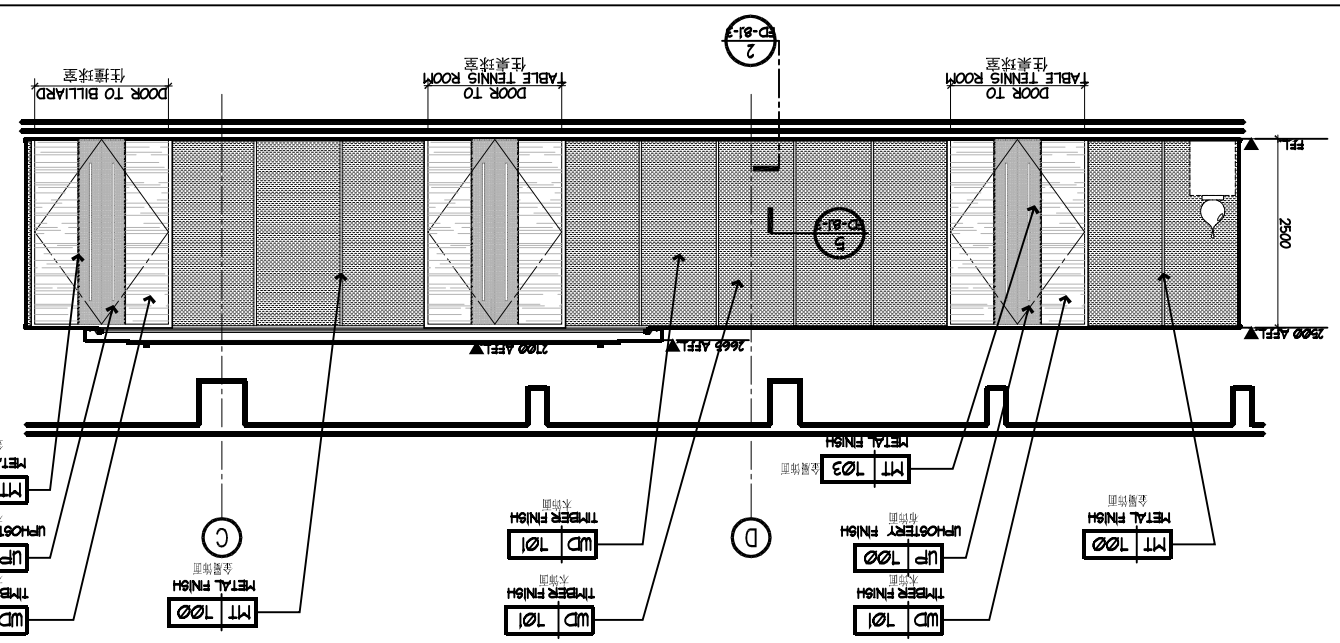


8 ELEVATION
Scale: 1:50

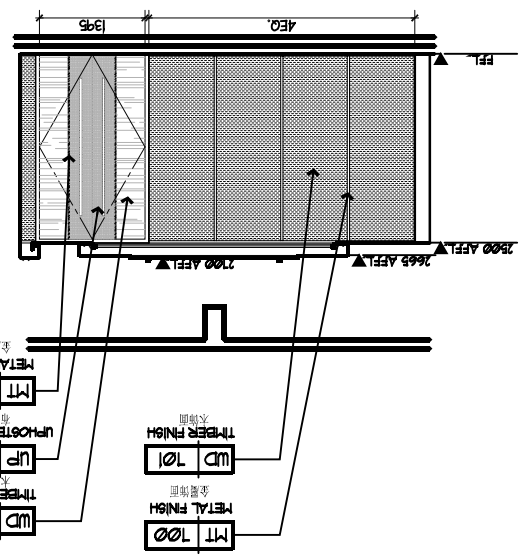

5 ELEVATION
Scale: 1:50

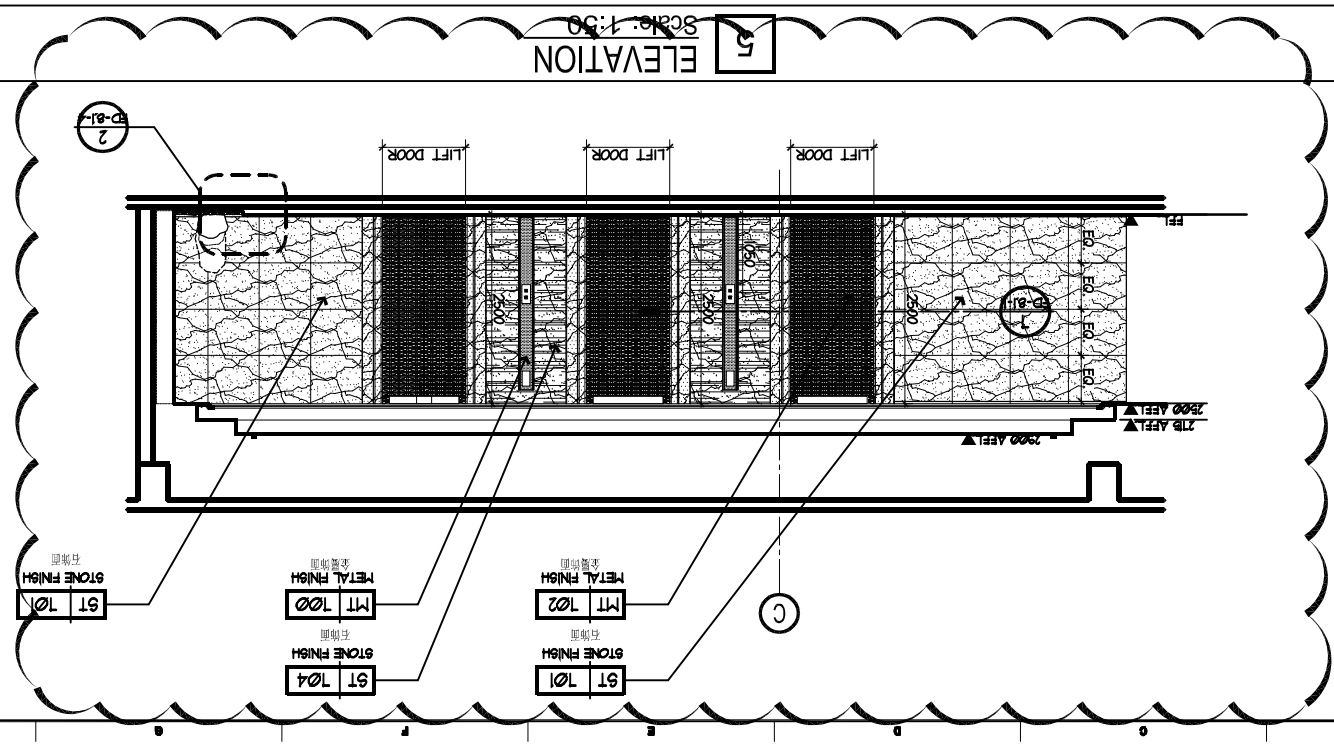

6 ELEVATION
Scale: 1:50

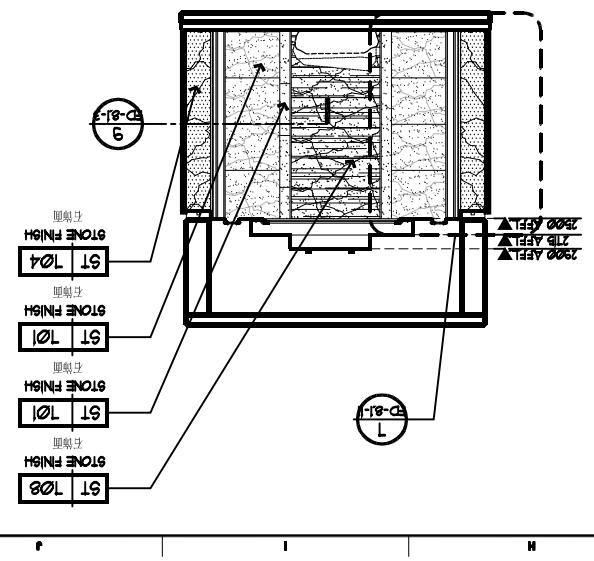

COPYRIGHT BY HIRSCH/BEDNER AND ASSOCIATES ALL RIGHTS RESERVED

REVISIONS	DATE
DETAIL REVISE 详图变更	31 JAN 2020

DRAWING TITLE

LEVEL 5 MEZZANINE
HEALTH CLUB FLOW SPACE & CHANGING ROOM ELEVATIONS
五层夹层健身中心立面图

This drawing is for information only to be used for the construction use or approval of any contractors. It has been made from electronic files and is verified for accuracy. However measurements are to be verified on site by the contractors. Any discrepancies and approval prior to their executing and commencement of the work. The drawing must be verified on project site. This drawing must not be scaled. Reproduction.
This drawing is the property of HIRSCH BEDNER AND ASSOCIATES and is not to be reproduced or copied in whole or in part. It is only to be used for the project and date specifically identified herein and is not to be used on any other project. It is to be returned upon request.

APPROVED	
DRAWN BY	
DATE	----
SCALE	1:50

SHEET No. EL 8.1-2
PROJECT No. 2829.00

LANDISON HOTELS & RESORTS

杭州萧山雷迪森酒店
LANDISON HOTEL
XIAOSHAN HANGZHOU

WWW.HBADESIGN.COM