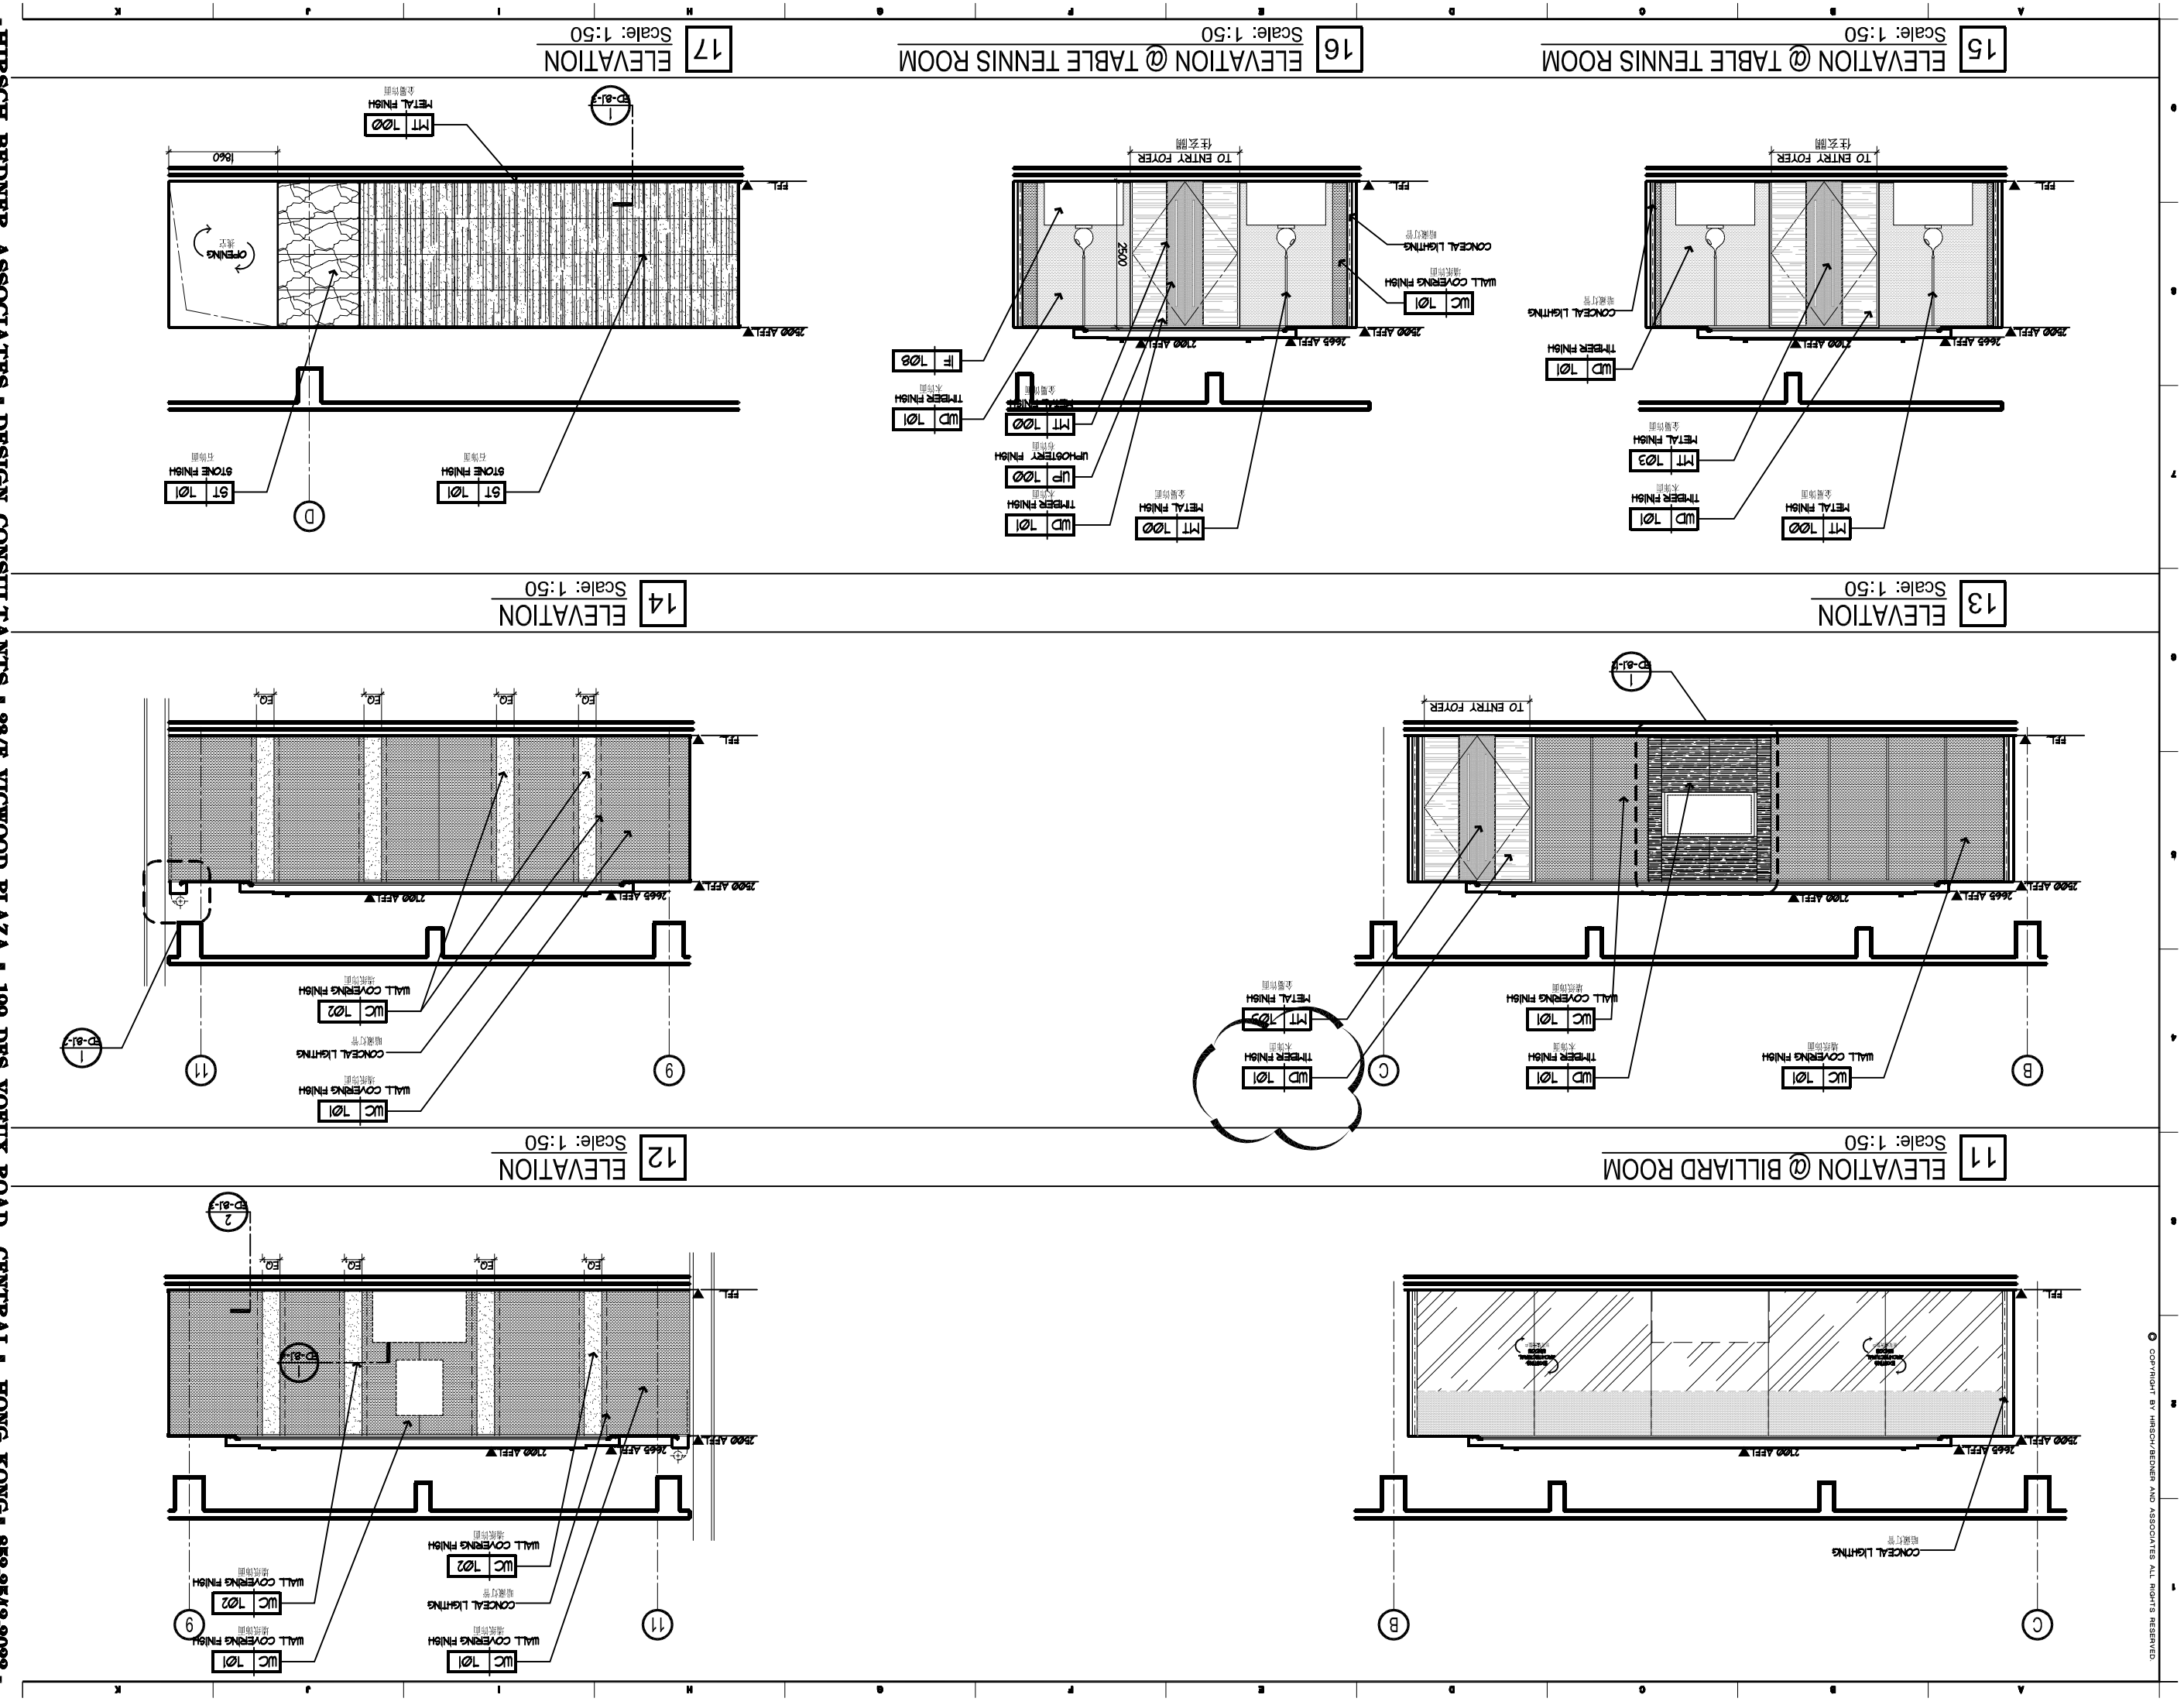

© COPYRIGHT BY HIRSCH/BEDNER AND ASSOCIATES ALL RIGHTS RESERVED.

HIRSCH BEDNER ASSOCIATES ▪ DESIGN CONSULTANTS ▪ 23/F VICWOOD PLAZA ▪ 199 DES VOEUX ROAD CENTRAL ▪ HONG KONG ▪ 852-2542-2023 ▪

REVISIONS DATE

This drawing is for information only to be used by the contractors as a general arrangement of interior conditions. It has been made from available information, however measurements are to be verified and approved prior to final detailing and fabrication.

This drawing is the property of HIRSCH BEDNER AND ASSOCIATES and is not to be reproduced or copied in whole or in part. It is only to be used for the project and site specifically identified herein and is not to be used on any other project. It is to be returned upon request.

APPROVED

DRAWN BY

DATE ----

SCALE 1:50

SHEET No. EL 8.1-3

PROJECT No. 2829.00

DRAWING TITLE

LEVEL 5 MEZZANINE

HEALTH CLUB FLOW SPACE & CHANGING ROOM

ELEVATIONS

五层夹层健身中心立面图

LANDISON HOTELS & RESORTS

杭州萧山雷迪森酒店

LANDISON HOTEL

XIAOSHAN HANGZHOU

WWW.HBADESIGN.COM