
© COPYRIGHT BY HIRSCH/BEDNER AND ASSOCIATES ALL RIGHTS RESERVED

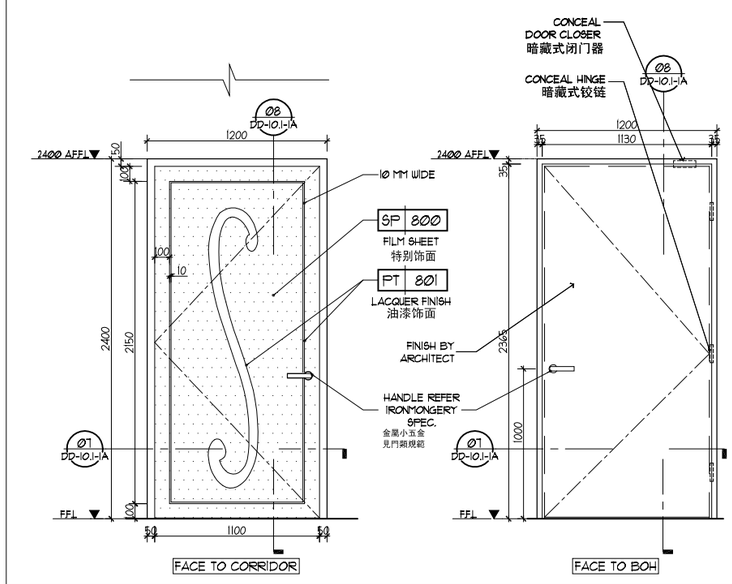


DOOR MARK	QTY	LOCATION	FINISH INSIDE	FINISH OUTSIDE
D 04	1	DOOR TO BOH		
CONSTRUCTION		HOLLOW CORE 空心	SWING	
IRONMONGERY	ITEM	BRAND / MODEL/SIZE	FINISH	
CLOSER				
LOCKSET				
STOPPER				
HINGE				
PUSH				
FLUSH RING PULL				
KICK PLATE				
DOOR VIEWER				
DOOR BOTTOM				
DOOR SEAL				
DOOR PROTECTION				
DOOR CHAIN				

REFER TO DOOR IRONMONGERY SCHEDULE 參見門的五金件表

ARCHITECT/CONTRACTOR TO ENSURE ALL DOOR MATERIALS AND IRONMONGERY MEET LOCAL FIRE REGULATIONS.

建筑师/承建商确保所有門的材料和五金件符合当地防火规范

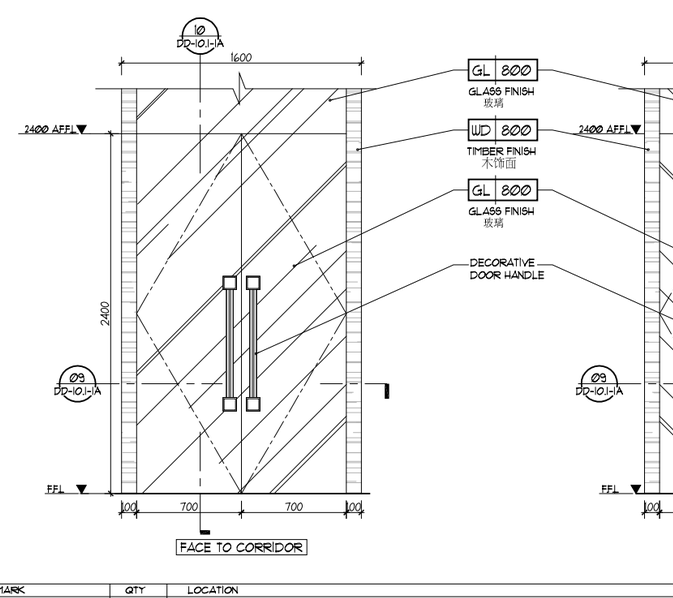


DOOR MARK	QTY	LOCATION	FINISH INSIDE	FINISH OUTSIDE
D 05 L&R	1	DOOR TO BOH.		
CONSTRUCTION		HOLLOW CORE 空心	SWING	
IRONMONGERY	ITEM	BRAND / MODEL/SIZE	FINISH	
CLOSER				
LOCKSET				
STOPPER				
HINGE				
PUSH				
FLUSH RING PULL				
KICK PLATE				
DOOR VIEWER				
DOOR BOTTOM				
DOOR SEAL				
DOOR PROTECTION				
DOOR CHAIN				

REFER TO DOOR IRONMONGERY SCHEDULE 參見門的五金件表

ARCHITECT/CONTRACTOR TO ENSURE ALL DOOR MATERIALS AND IRONMONGERY MEET LOCAL FIRE REGULATIONS.

建筑师/承建商确保所有門的材料和五金件符合当地防火规范

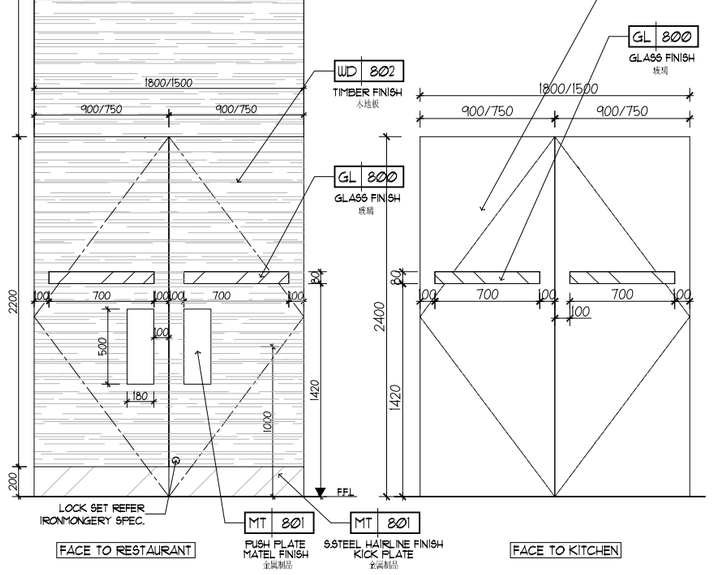

DOOR MARK	QTY	LOCATION	FINISH INSIDE	FINISH OUTSIDE
D 03	2	DOOR TO KITCHEN		
CONSTRUCTION		HOLLOW CORE 空心	SWING	
IRONMONGERY	ITEM	BRAND / MODEL/SIZE	FINISH	
CLOSER				
LOCKSET				
STOPPER				
HINGE				
PUSH				
FLUSH RING PULL				
KICK PLATE				
DOOR VIEWER				
DOOR BOTTOM				
DOOR SEAL				
DOOR PROTECTION				
DOOR CHAIN				

REFER TO DOOR IRONMONGERY SCHEDULE 參見門的五金件表

ARCHITECT/CONTRACTOR TO ENSURE ALL DOOR MATERIALS AND IRONMONGERY MEET LOCAL FIRE REGULATIONS.

建筑师/承建商确保所有門的材料和五金件符合当地防火规范

DOOR MARK	QTY	LOCATION	FINISH INSIDE	FINISH OUTSIDE
D 06	1	DOOR TO CIGAR BAR		
CONSTRUCTION		TEMPER GLASS	SWING	
IRONMONGERY	ITEM	BRAND / MODEL/SIZE	FINISH	
CLOSER				
LOCKSET				
STOPPER				
HINGE				
PUSH				
FLUSH RING PULL				
KICK PLATE				
DOOR VIEWER				
DOOR BOTTOM				
DOOR SEAL				
DOOR PROTECTION				
DOOR CHAIN				

REFER TO DOOR IRONMONGERY SCHEDULE 參見門的五金件表

ARCHITECT/CONTRACTOR TO ENSURE ALL DOOR MATERIALS AND IRONMONGERY MEET LOCAL FIRE REGULATIONS.

建筑师/承建商确保所有門的材料和五金件符合当地防火规范

■ HIRSCH BEDNER ASSOCIATES ■ DESIGN CONSULTANTS ■ 23/F VICWOOD PLAZA ■ 199 DES VOEUX ROAD CENTRAL ■ HONG KONG ■ 852-2542-2022 ■

WWW.HBADESIGN.COM

杭州萧山雷迪森酒店
LANDISON HOTEL
XIAOSHAN HANGZHOU

LANDISON HOTELS & RESORTS

LEVEL 35
ITALIAN RESTAURANT & EXECUTIVE LOUNGE
DOOR SCHEDULE
三十五层行政酒廊 / 意大利餐廳 所門表
DRAWING TITLE

1 17 APRIL 2012
REVISIONS DATE

This drawing is for information only to be used by the contractors as a general arrangement of interior conditions. It has been made from available information, however measurements are to be verified on project site. This drawing must be verified and approved prior to final detailing and fabrication.
This drawing is the property of HIRSCH BEDNER AND ASSOCIATES and is not to be reproduced or copied in whole or in part. It is only to be used for the project and site specifically identified herein and is not to be used on any other project. It is to be returned upon request.

APPROVED
DRAWN BY
DATE -
SCALE 1 : 20

SHEET No.
DS 10.1-1A
PROJECT No.
2829.00