
HIRSCH BEDNER ASSOCIATES ■ DESIGN CONSULTANTS ■ 28/F VICWOOD PLAZA ■ 199 DES VOEUX ROAD CENTRAL ■ HONG KONG ■ 852-2542-2022 ■

• CONTRACTOR TO SUBMIT PROVIDE SHOP DRAWING & CALCULATION FOR STRUCTURAL ENGINEER / DESIGNER'S APPROVAL BEFORE CONSTRUCTION
承建商/生產商須提交相關的生產圖及物料樣版予客方及設計師審批。
工程中，如有牽涉到影響樓宇結構、消防系統、机電系統等事宜，相關的專業顧問(如：結構工程師、消防顧問、机電顧問等)，均須參予有關的協調工作，並需保持項目能乎合當地之政府規範要求。

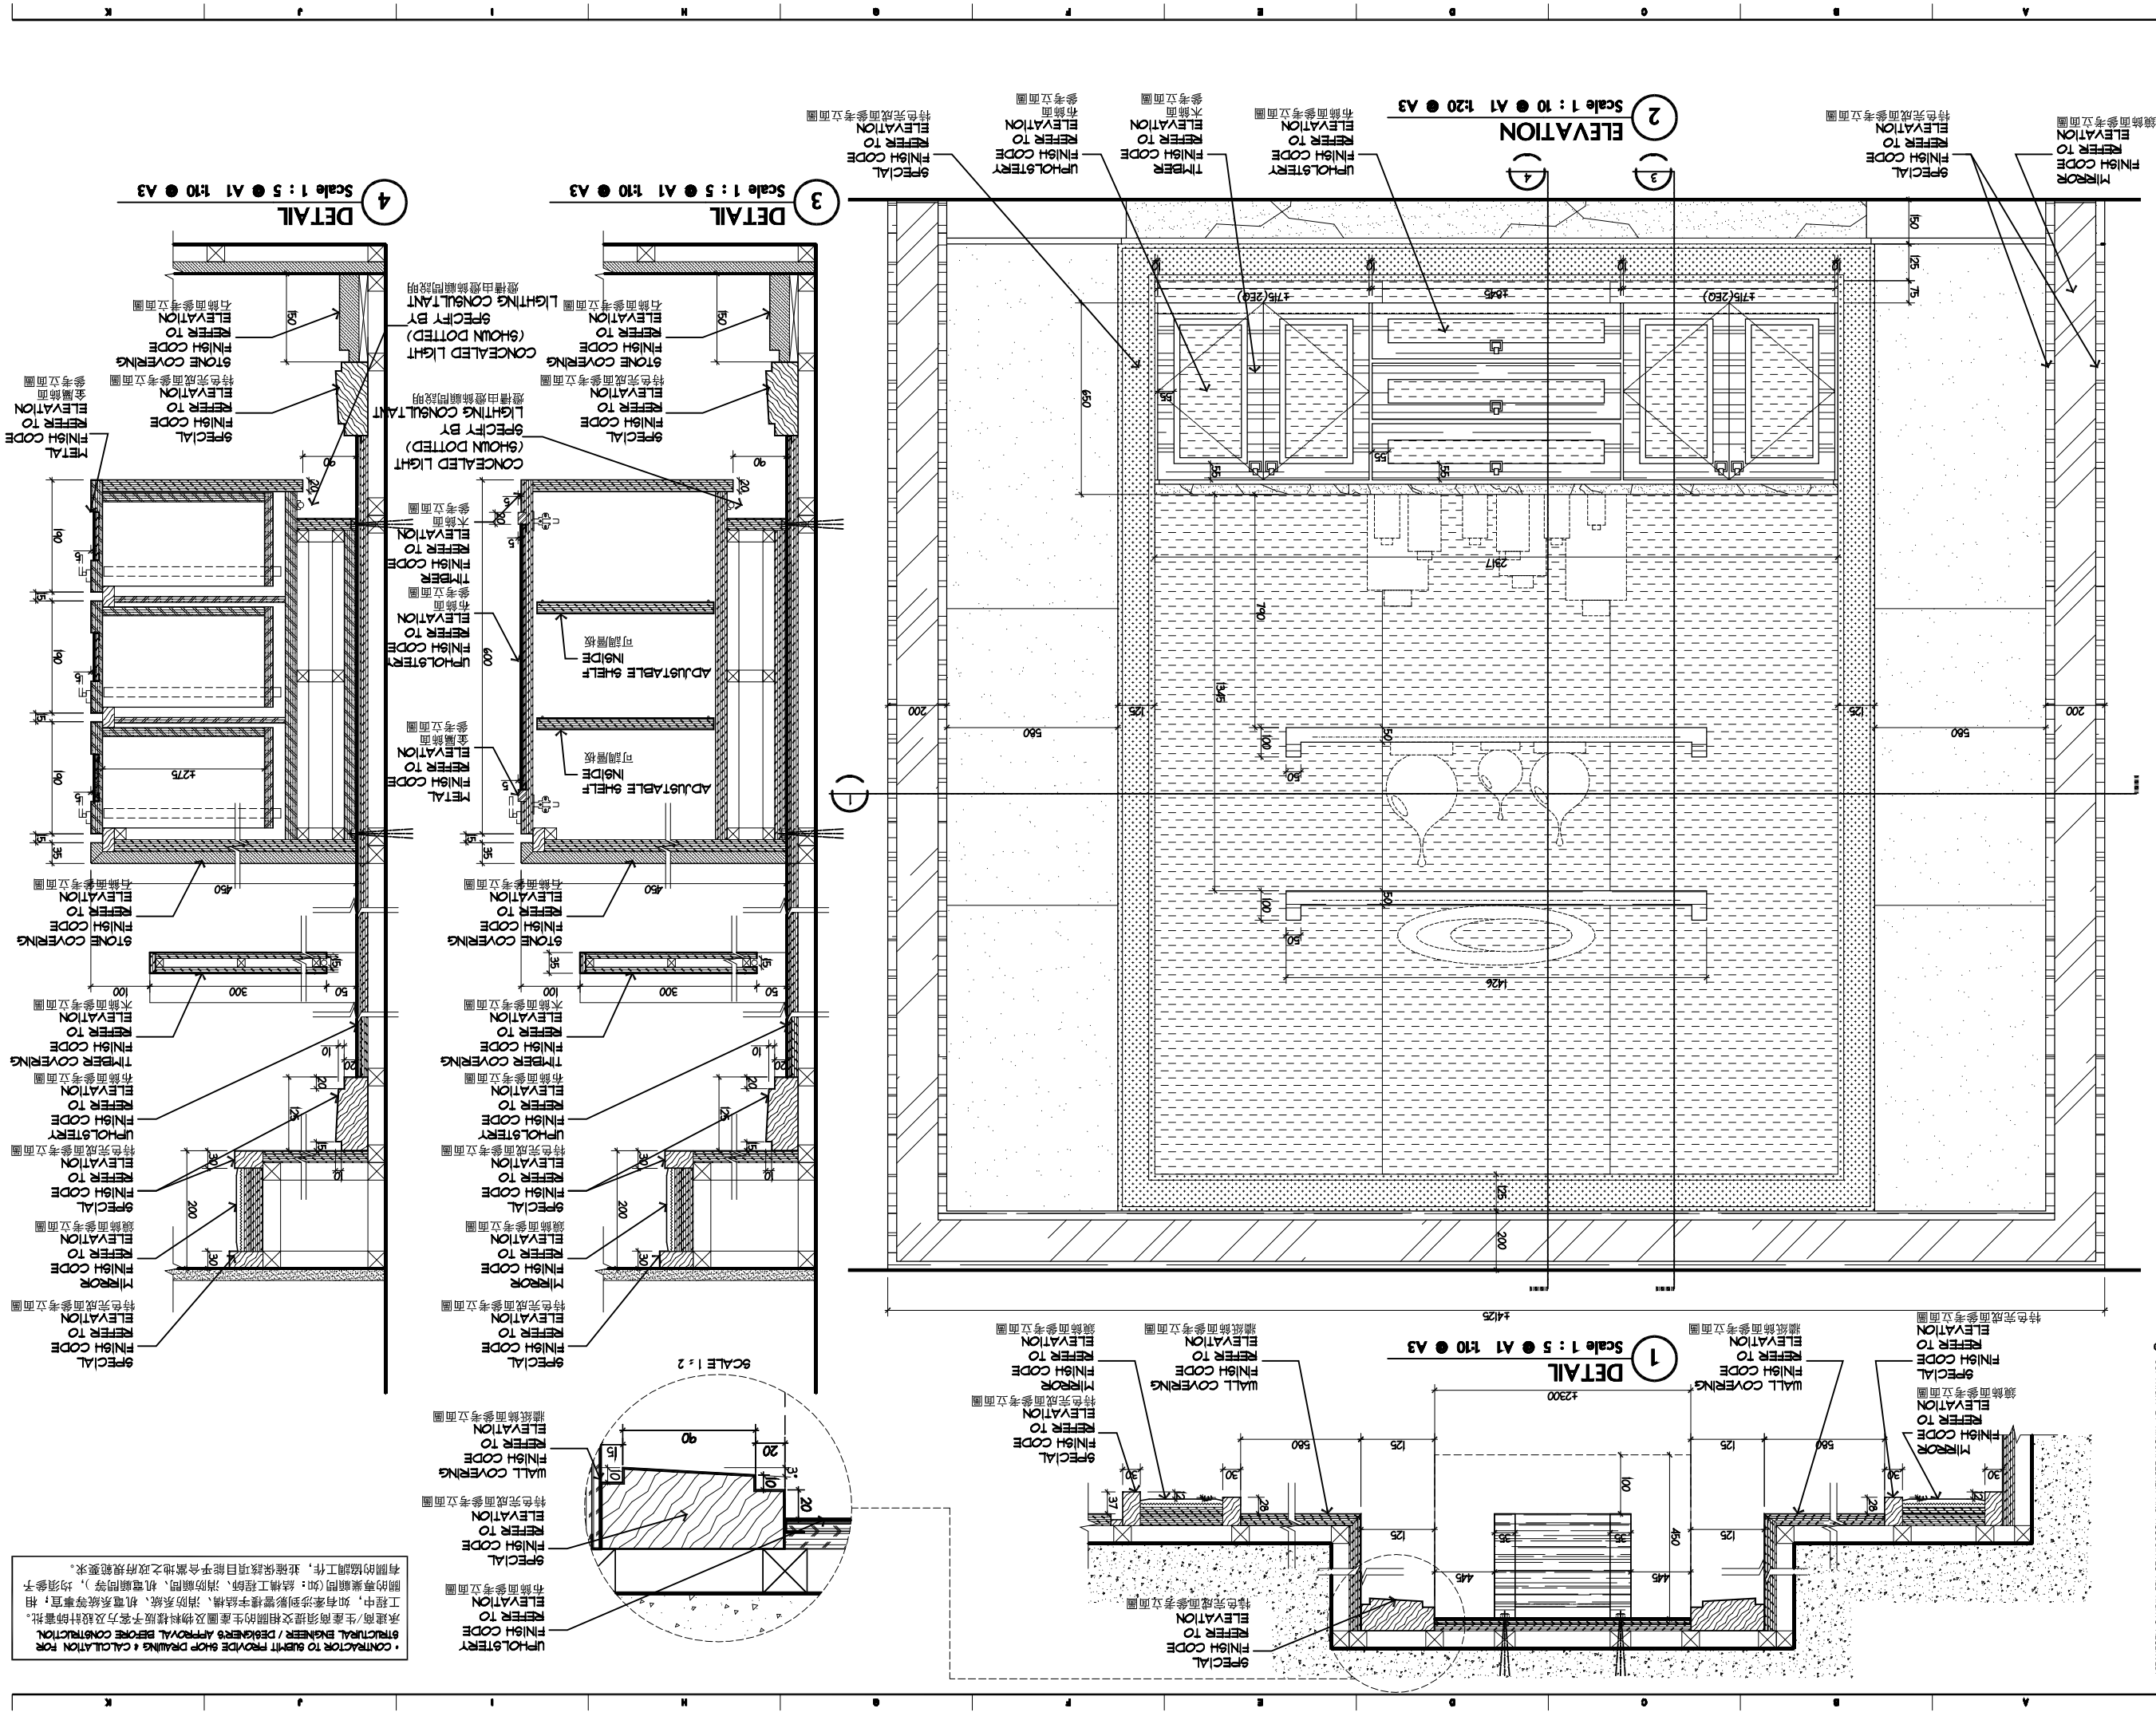

© COPYRIGHT BY HIRSCH/BEDNER AND ASSOCIATES ALL RIGHTS RESERVED

杭州萧山雷迪森酒店
LANDISON HOTEL
XIAOSHAN HANGZHOU

WWW.HBADESIGN.COM

LEVEL 36
PRIVATE CLUB & PUBLIC FLOW SPACE
DETAIL
三十六层私人會所及公共走道詳图

DRAWING TITLE

REVISIONS	DATE

This drawing is for intervention only to be used by the contractors as a general report made from outside information and not prefect site. This drawing is the property of HIRSCH BEDNER ASSOCIATES and is not to be reproduced or copied in whole or in part, it is only to be used for the project and site specifically identified therein and is not to be used on any other projects. It is to be returned upon request.

APPROVED
DRAWN BY
DATE -
SCALE A3 SHOWN

SHEET No.
FD-11.2-6
PROJECT No.
2829.00