


© COPYRIGHT BY HIRSCH/BEDNER AND ASSOCIATES ALL RIGHTS RESERVED.

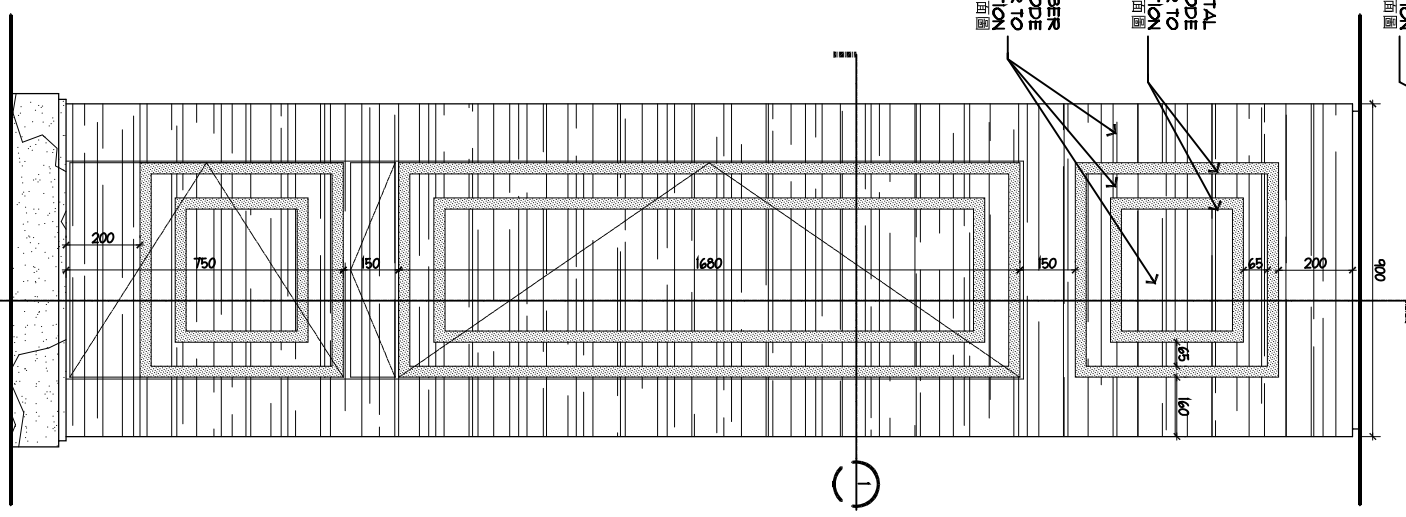


2 ELEVATION
Scale 1 : 10 ● A1 1:20 ● A3

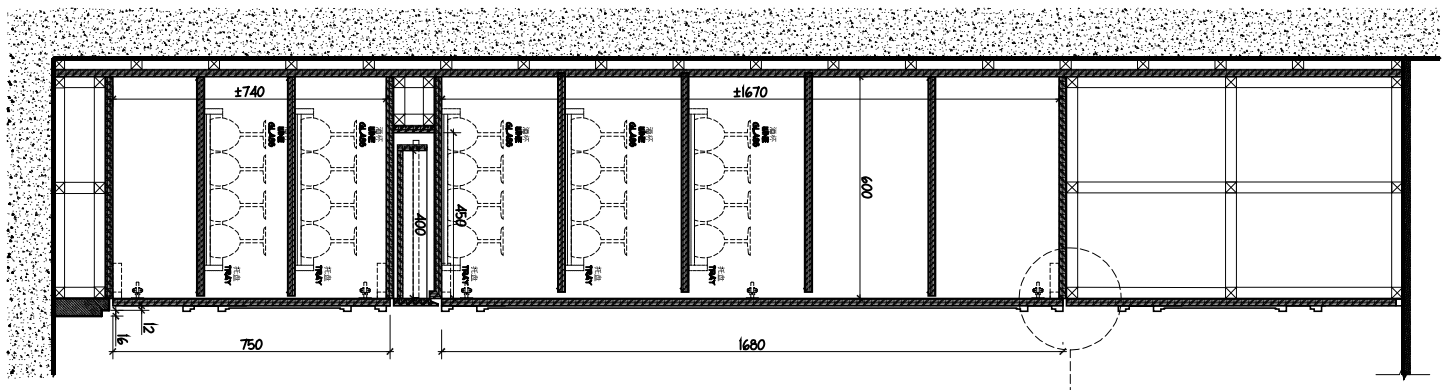


3 DETAIL
Scale 1 : 10 ● A1 1:20 ● A3

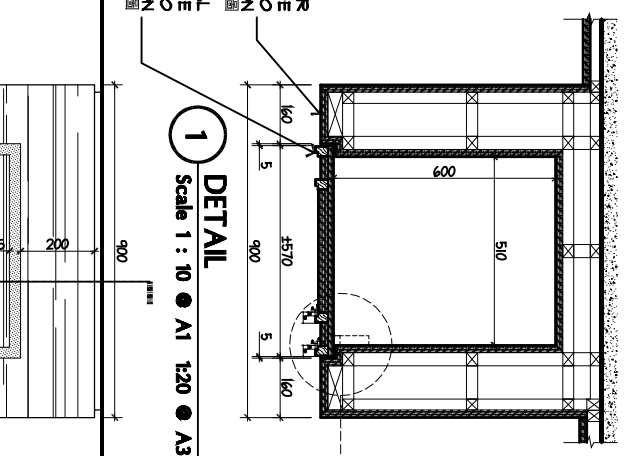

1 DETAIL
Scale 1 : 10 ● A1 1:20 ● A3

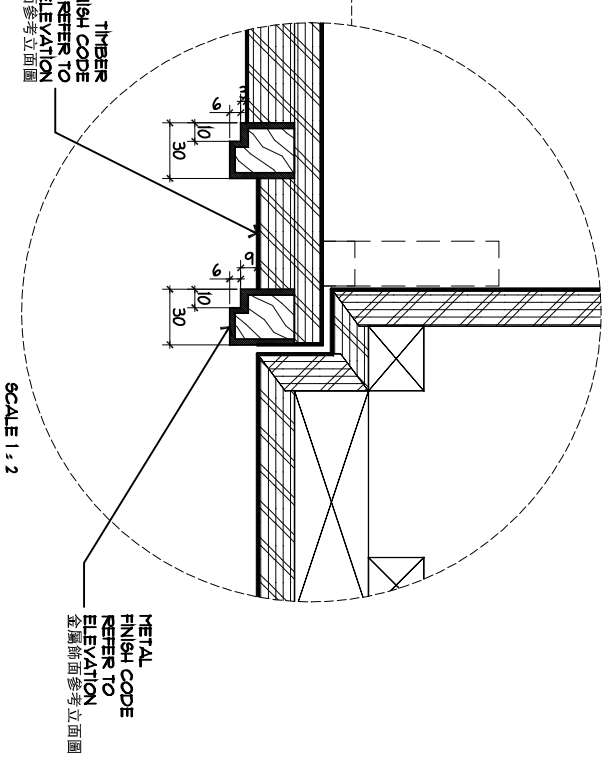

SCALE 1 : 2

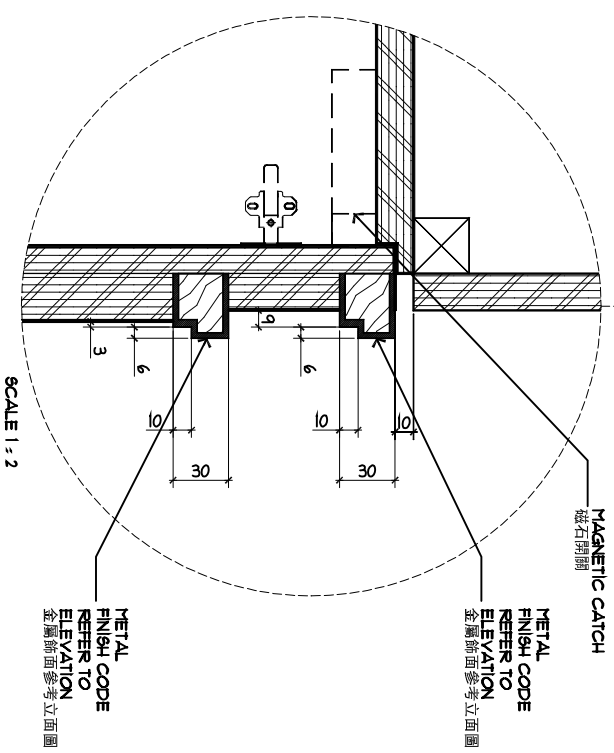

SCALE 1 : 2

SHEET No. FD-11.2-7
PROJECT No. 2829.00
SCALE AS SHOWN
DATE -
DRAWN BY
APPROVED

REVISIONS DATE

This drawing is for information only to be read in conjunction with all relevant consultants' drawings and specifications. It has been made from available information, arrangement of interior conditions, all of which are subject to confirmation on project site. This drawing must be verified and coordinated prior to final detailing and construction.
This drawing is the property of HIRSCH BEDNER ASSOCIATES. No part of it may be reproduced or copied in whole or in part. It is only to be used for the project and the specific purpose for which it was prepared and should not be used on any other project. It is to be returned upon request.

DRAWING TITLE
LEVEL 36
PRIVATE CLUB & PUBLIC FLOW SPACE
DETAIL
三十六层私人會所及公共走道詳图

LANDISON HOTELS & RESORTS

杭州萧山雷迪森酒店
LANDISON HOTEL
XIAOSHAN HANGZHOU

WWW.HBADESIGN.COM