
© COPYRIGHT BY HIRSCH/BEDNER AND ASSOCIATES ALL RIGHTS RESERVED.

ITALIAN RESTAURANT : 94 SEATS
PDR : 10 SEATS
BAR : 70 SEATS
CIGAR : 5 SEATS
TOTAL : 179 SEATS

LOBBY LOUNGE : 16 SEATS

LOBBY , LIFT LOBBY,
RESTAURANT & BAR : 1190.75 Sqm.
WASH ROOM : 64.42 Sqm.
SHOW KITCHEN : 18.25 Sqm.
TOTAL : 1273.42 Sqm.

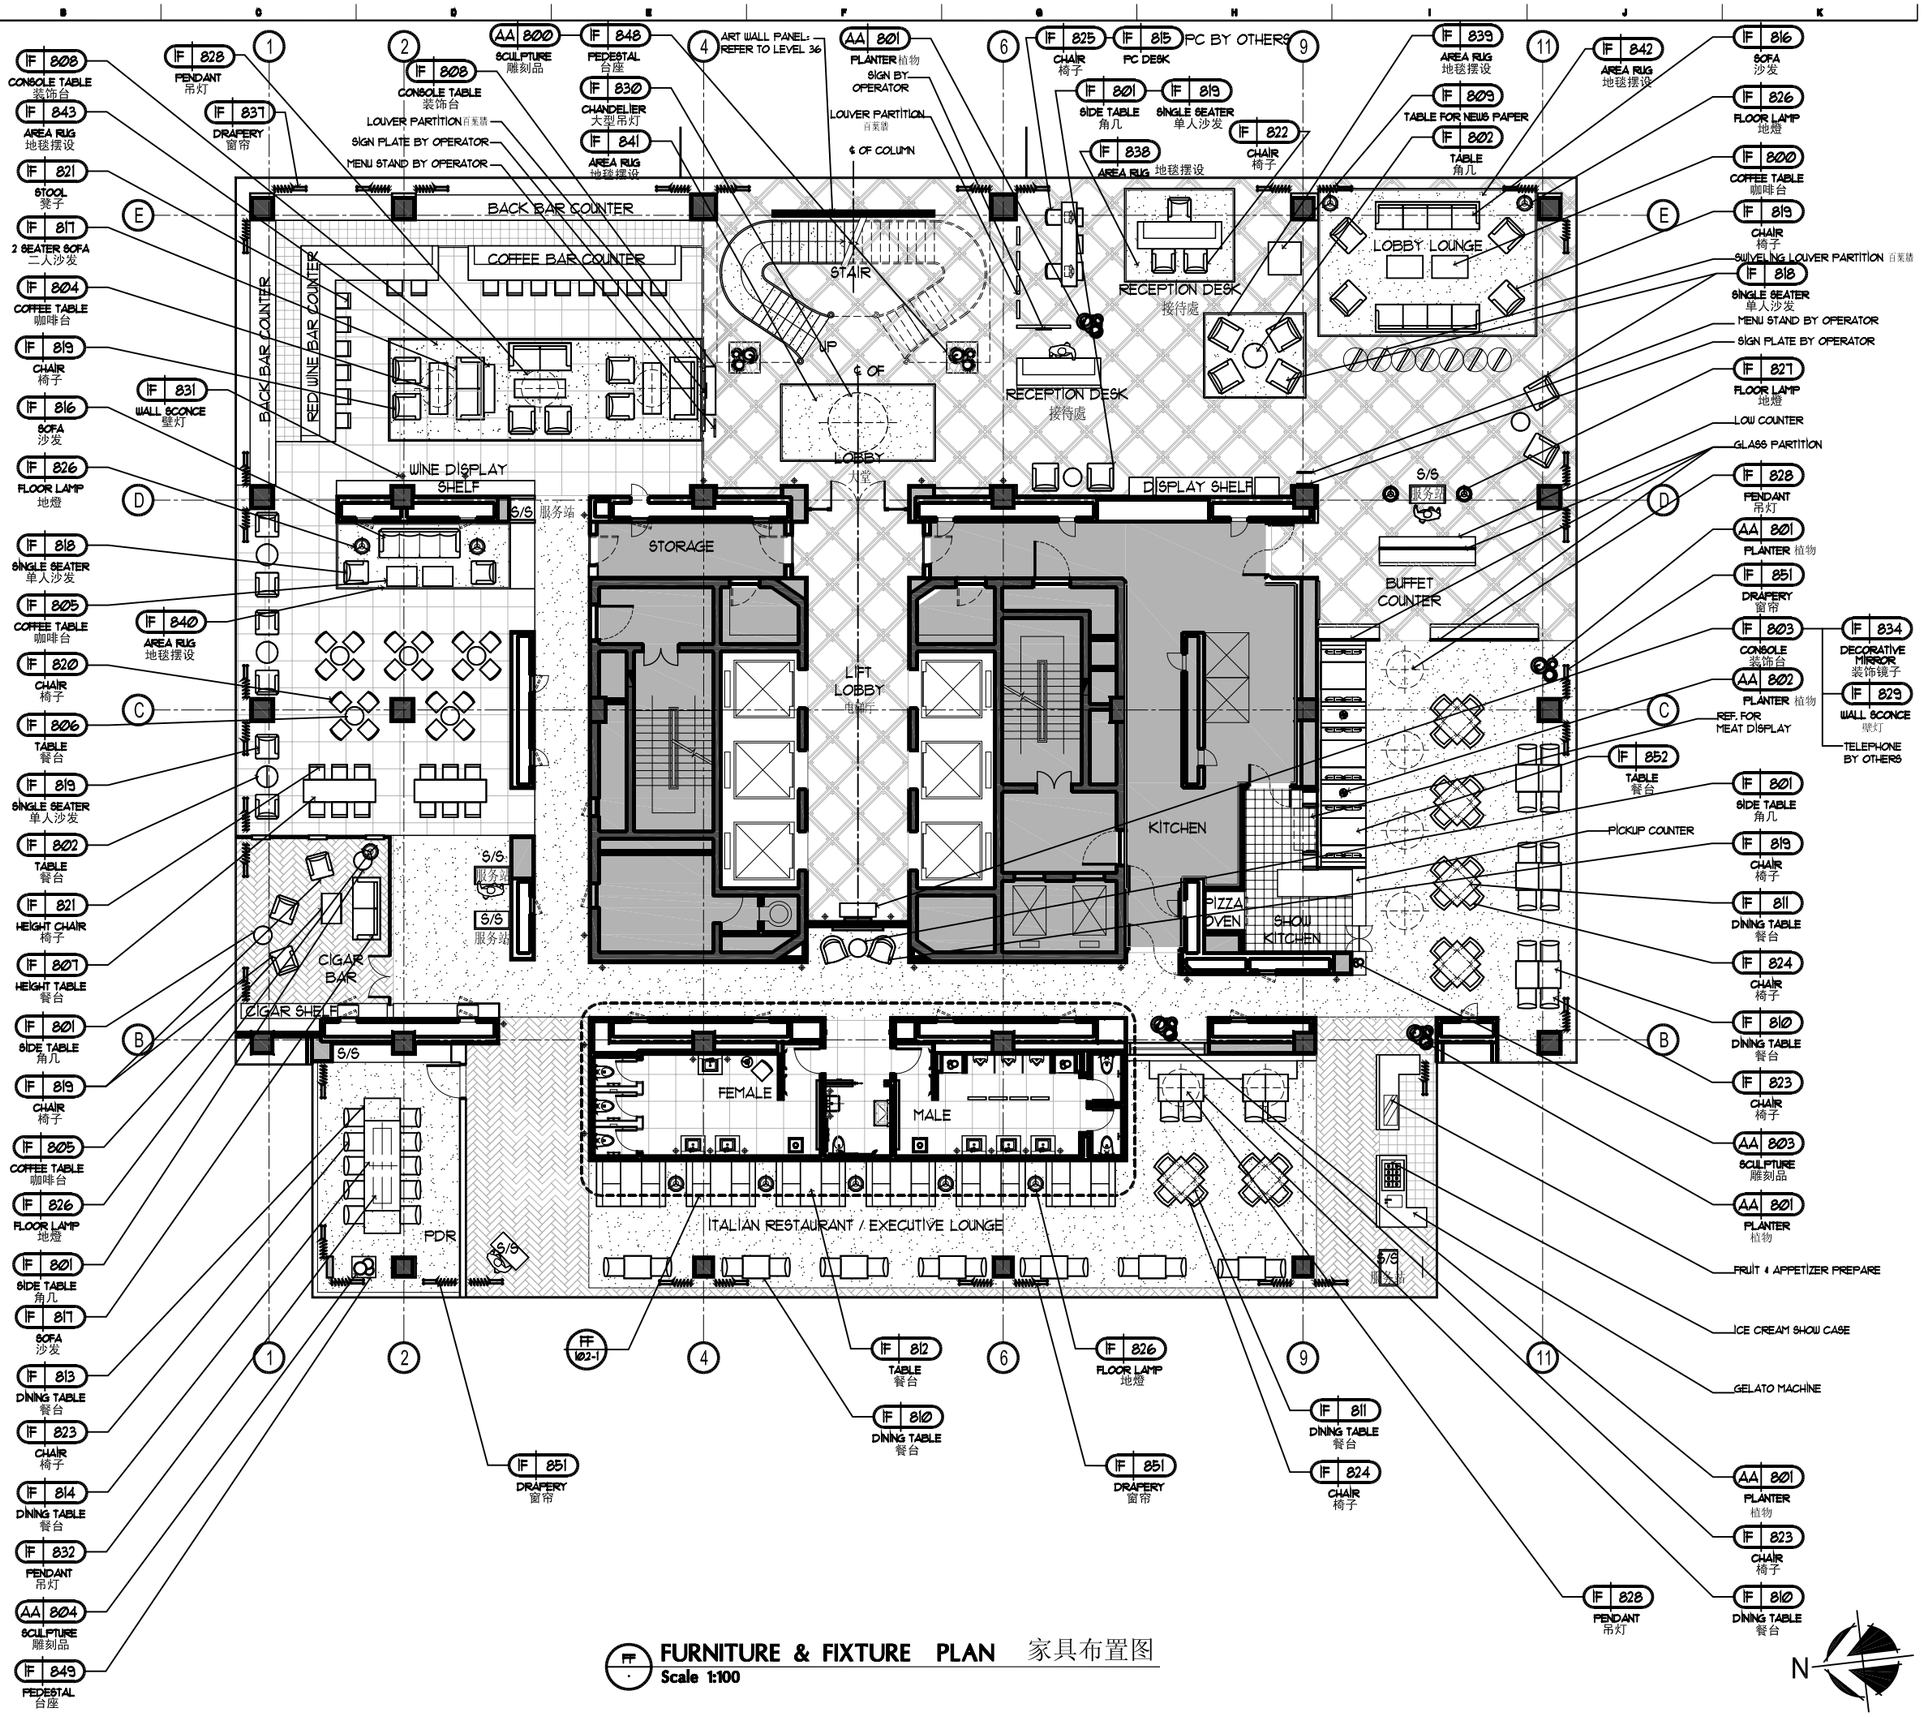

FF 1 **FURNITURE & FIXTURE PLAN** 家具布置图
Scale 1:100

HIRSCH BEDNER ASSOCIATES ▪ DESIGN CONSULTANTS ▪ 28/F VICWOOD PLAZA ▪ 199 DES VOEUX ROAD CENTRAL, ▪ HONG KONG ▪ 852-2542-2022

WWW.HBADESIGN.COM

杭州萧山雷迪森酒店
LANDISON HOTEL
XIAOSHAN HANGZHOU

LANDISON HOTELS & RESORTS

LEVEL 35
ITALIAN RESTAURANT & EXECUTIVE LOUNGE
FURNITURE & FIXTURE PLAN
三十五层行政酒廊 / 意大利餐廳 家具布置图
DRAWING TITLE

2 13 DEC 2012
1 17 APRIL 2012
REVISIONS DATE

This drawing is for information only to be used by the contractors as a general arrangement of interior conditions. It has been made from available information, however measurements are to be verified on project site. This drawing must be verified and approved prior to final detailing and fabrication.
This drawing is the property of HIRSCH BEDNER AND ASSOCIATES and is not to be reproduced or copied in whole or in part. It is only to be used for the project and site specifically identified herein and is not to be used on any other project. It is to be returned upon request.

APPROVED
DRAWN BY
DATE ----
SCALE 1:100

SHEET No. FF 10.1-1
PROJECT No. 2829.00