

主要设备参数表:					
REF 编号	NAME 名称	BRAND 品牌	TYPE 型号	DESCRIPTION 参数规格	QTY 数量
1	P1滑道供水泵	NIOSAI	NSW250-315/307	375m3/h, 27m, 55kW	1台
2	P2滑道供水泵	NIOSAI	NSW250-315/307	375m3/h, 27m, 55kW	1台
3	P3滑道供水泵	NIOSAI	NSW250-315/307	375m3/h, 27m, 55kW	1台
4	P4滑道供水泵	NIOSAI	NSW250-315/307	375m3/h, 27m, 55kW	1台

REV	DESCRIPTION	DATE	BY

GENERAL NOTES:
LEGEND 图例

- 

PUMP
水泵
- 

STRAINER
杂物过滤器
- 

AUTOMATIC CONTROL
VALVE
电动阀门
- 

GATE VALVE
闸阀
- 

DRYZ
静音式止回阀
- 

FLOW METERS
流量计
- 

PORTABLE FLOWMETER
便携式流量计
- 

KXT
橡胶软接头
- 

SWAGE NIPPLE
大小头
- 

DRAIN POINT
排水点
- 

TEMPERATURE GAUGE
温度计
- 

PRESSURE GAUGE
压力表

施工图纸



P & A ENGINEERING LIMITED
保安水利工程有限公司

香港九龍
九龍彌敦道八號
FLOOR 8, 8/F
商業廣場6字樓8室
Website: www.pandaeengineeringltd.com

Pin. 5, 6/F, Corporation Square,
8 Lam Uk St., Kowloon Bay,
Kowloon, Hong Kong (852)27958801
Tel: (852) 27521502
Fax: (852) 27521502



PROJECT 项目名称:

辽宁省铁岭市皇悦南岸•综合商业区
(一期) 水上乐园

TITLE 项目内容:

WP1滑道供水系统图

THIS PRINT ITS COPYRIGHT ARE THE PROPERTY OF P & A ENGINEERING LIMITED AND SHALL REMAIN SO UNDER ALL CIRCUMSTANCES			
SCALE 比例	N.T.S(A1)	REFERENCE 参考	
CHECKED BY 校核		DRAWN BY 制图	
APPROVED BY 审批		DATE 日期	2014-01-10
STATUS OF DRAWING		DRAWING NO. 图号	PA-WP1-01
REVISIONS 修改		NO. 次数	A
AS-FITTED DRAWING			

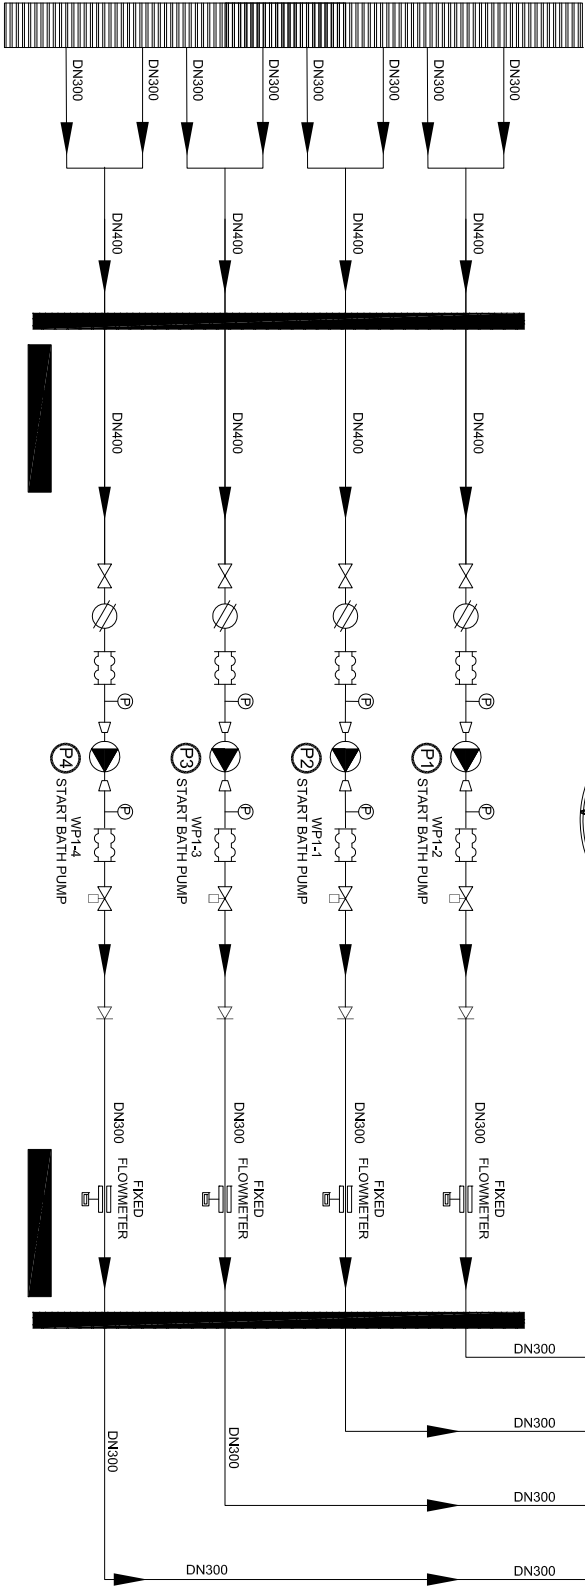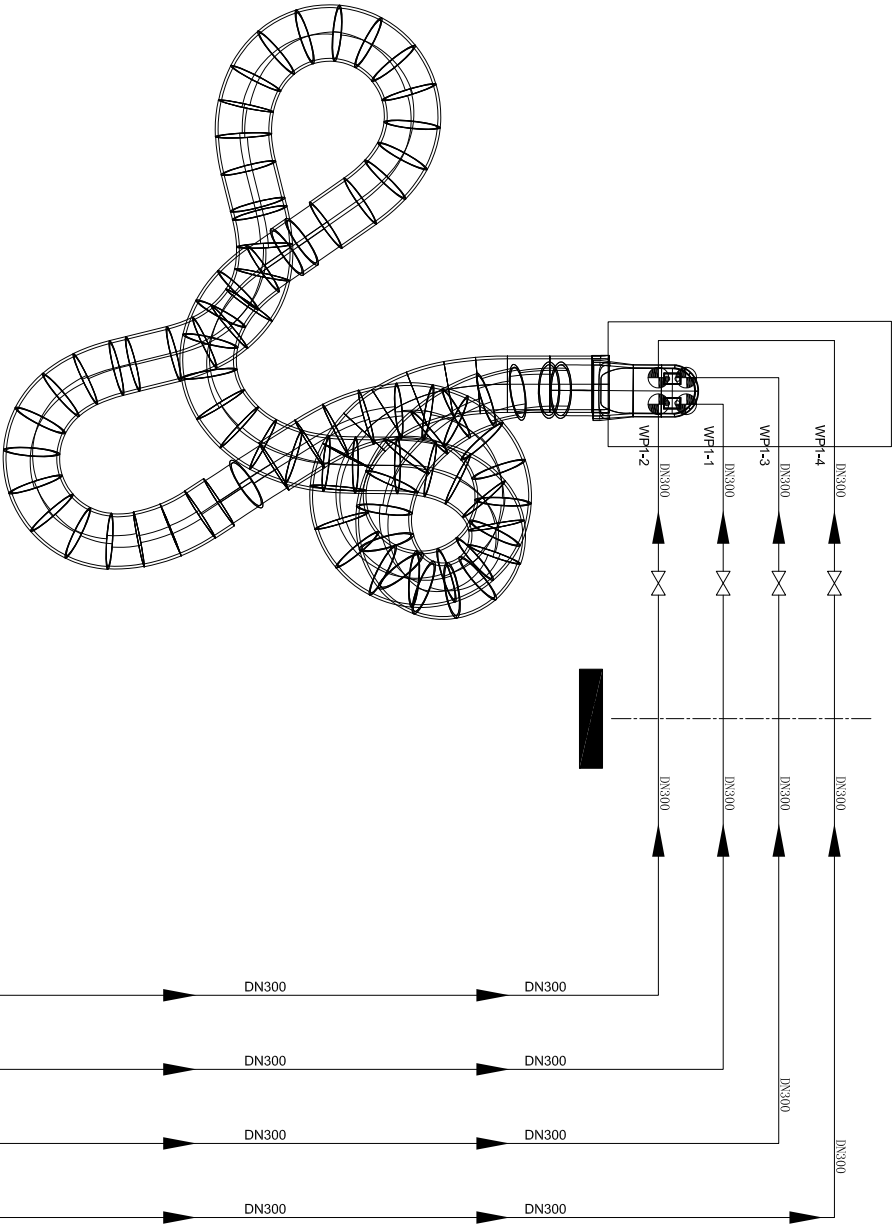

WP1滑道供水系统流程图