


[illegible]

GENERAL NOTES:

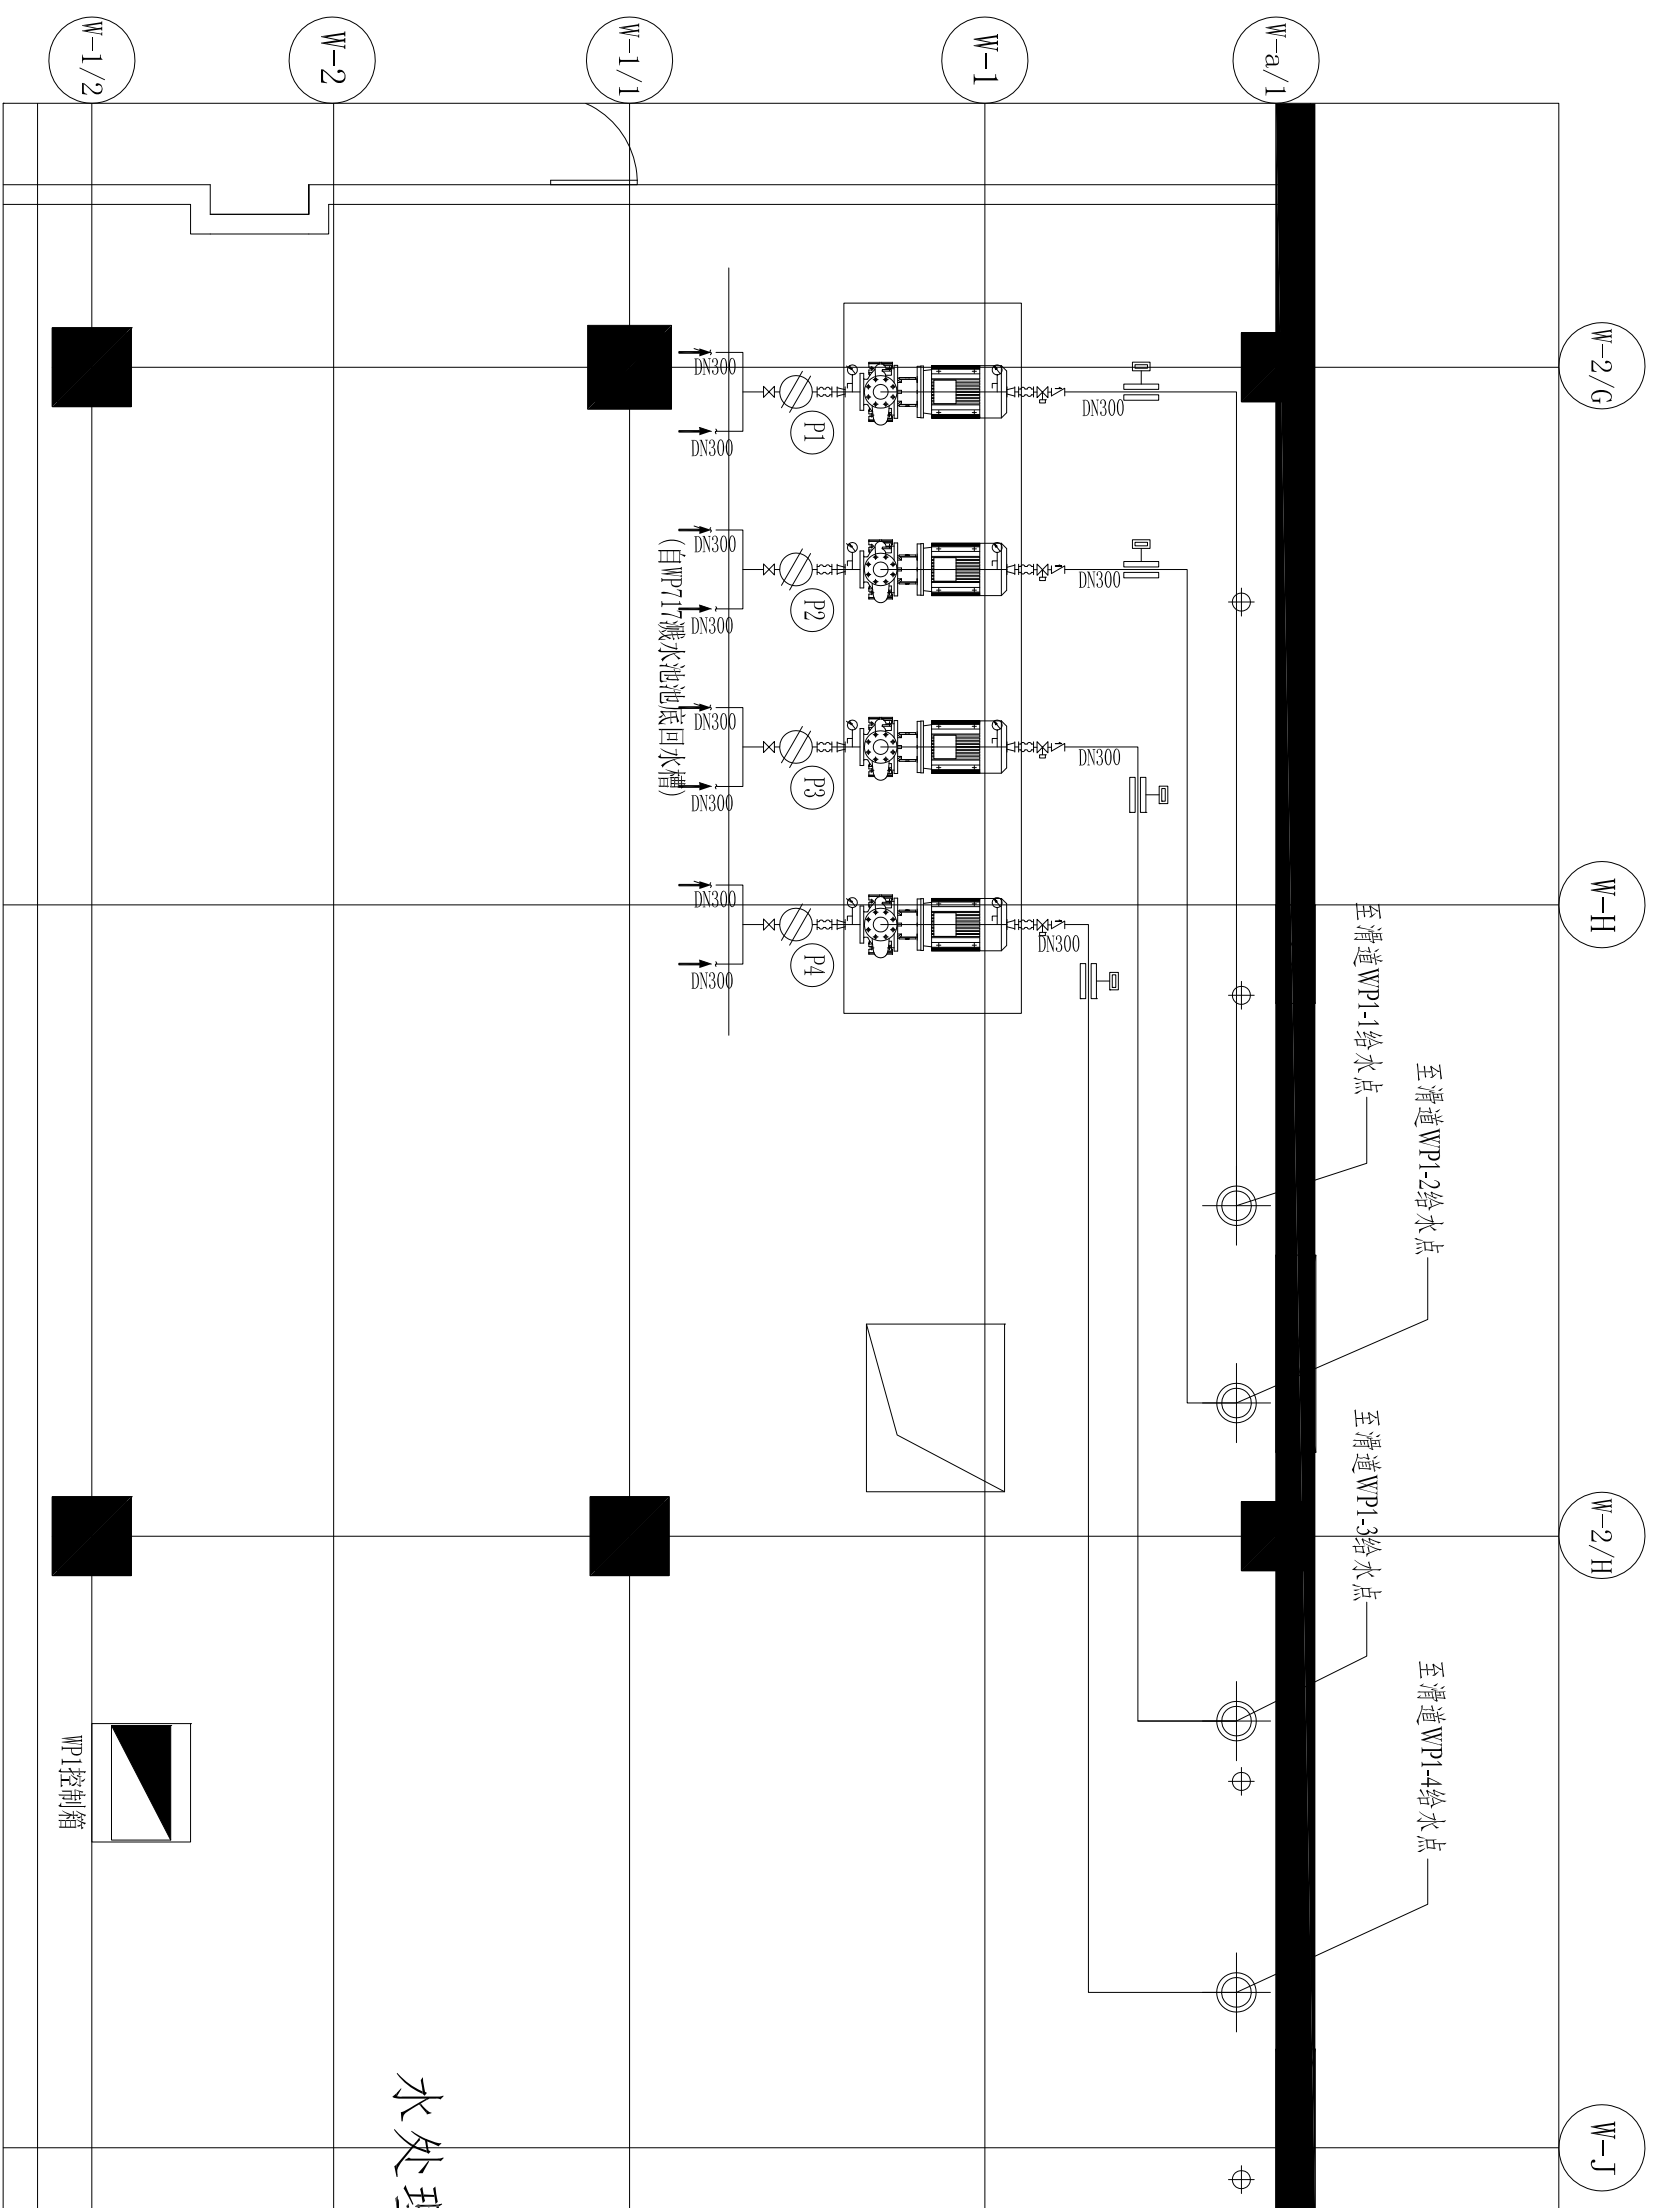

WP1滑道机房管线布置图

 P & A ENGINEERING, LIMITED		偉業水務工程有限公司 Piu A. & P. Corporation Limited 8/F, P. & A. Corporation Bldg., Kowloon, Hong Kong Tel: (852) 27956182 (852) 27956801 Fax: (852) 27956180 Website: www.pandaeengineering.com	
PROJECT 項目名稱: 香港九龍 九龍灣新灣仔入渠 渠渠(舊渠)字樣: 渠		寧省龍鈴市星悅南岸·榮合閣工區 (一期) 水上乐园	
TITLE 圖面內容:		WPI 滑道机房管線布置圖	
THIS PRINT IS THE PROPERTY OF P&A ENGINEERING, LIMITED. IT IS TO BE USED ONLY FOR THE PROJECT AND SHALL REMAIN SO UNDER ALL CIRCUMSTANCES.			
SCALE 比例 1: 75(A3)	REFERENCE 參考	THIS PRINT IS THE PROPERTY OF P&A ENGINEERING, LIMITED. IT IS TO BE USED ONLY FOR THE PROJECT AND SHALL REMAIN SO UNDER ALL CIRCUMSTANCES.	
CHECKED BY 校對	DESIGNED BY 制圖	DATE 日期 2014-01-10	
APPROVED BY 覆批	TEL NO.	DRAWING NO. 圖號 PA-WPI-02	
STATUS OF DRAWING DESIGN DRAWING SHOP DRAWING AS-BUILT DRAWING	REV. 修改 修改 A		