


[illegible]

GENERAL NOTES:

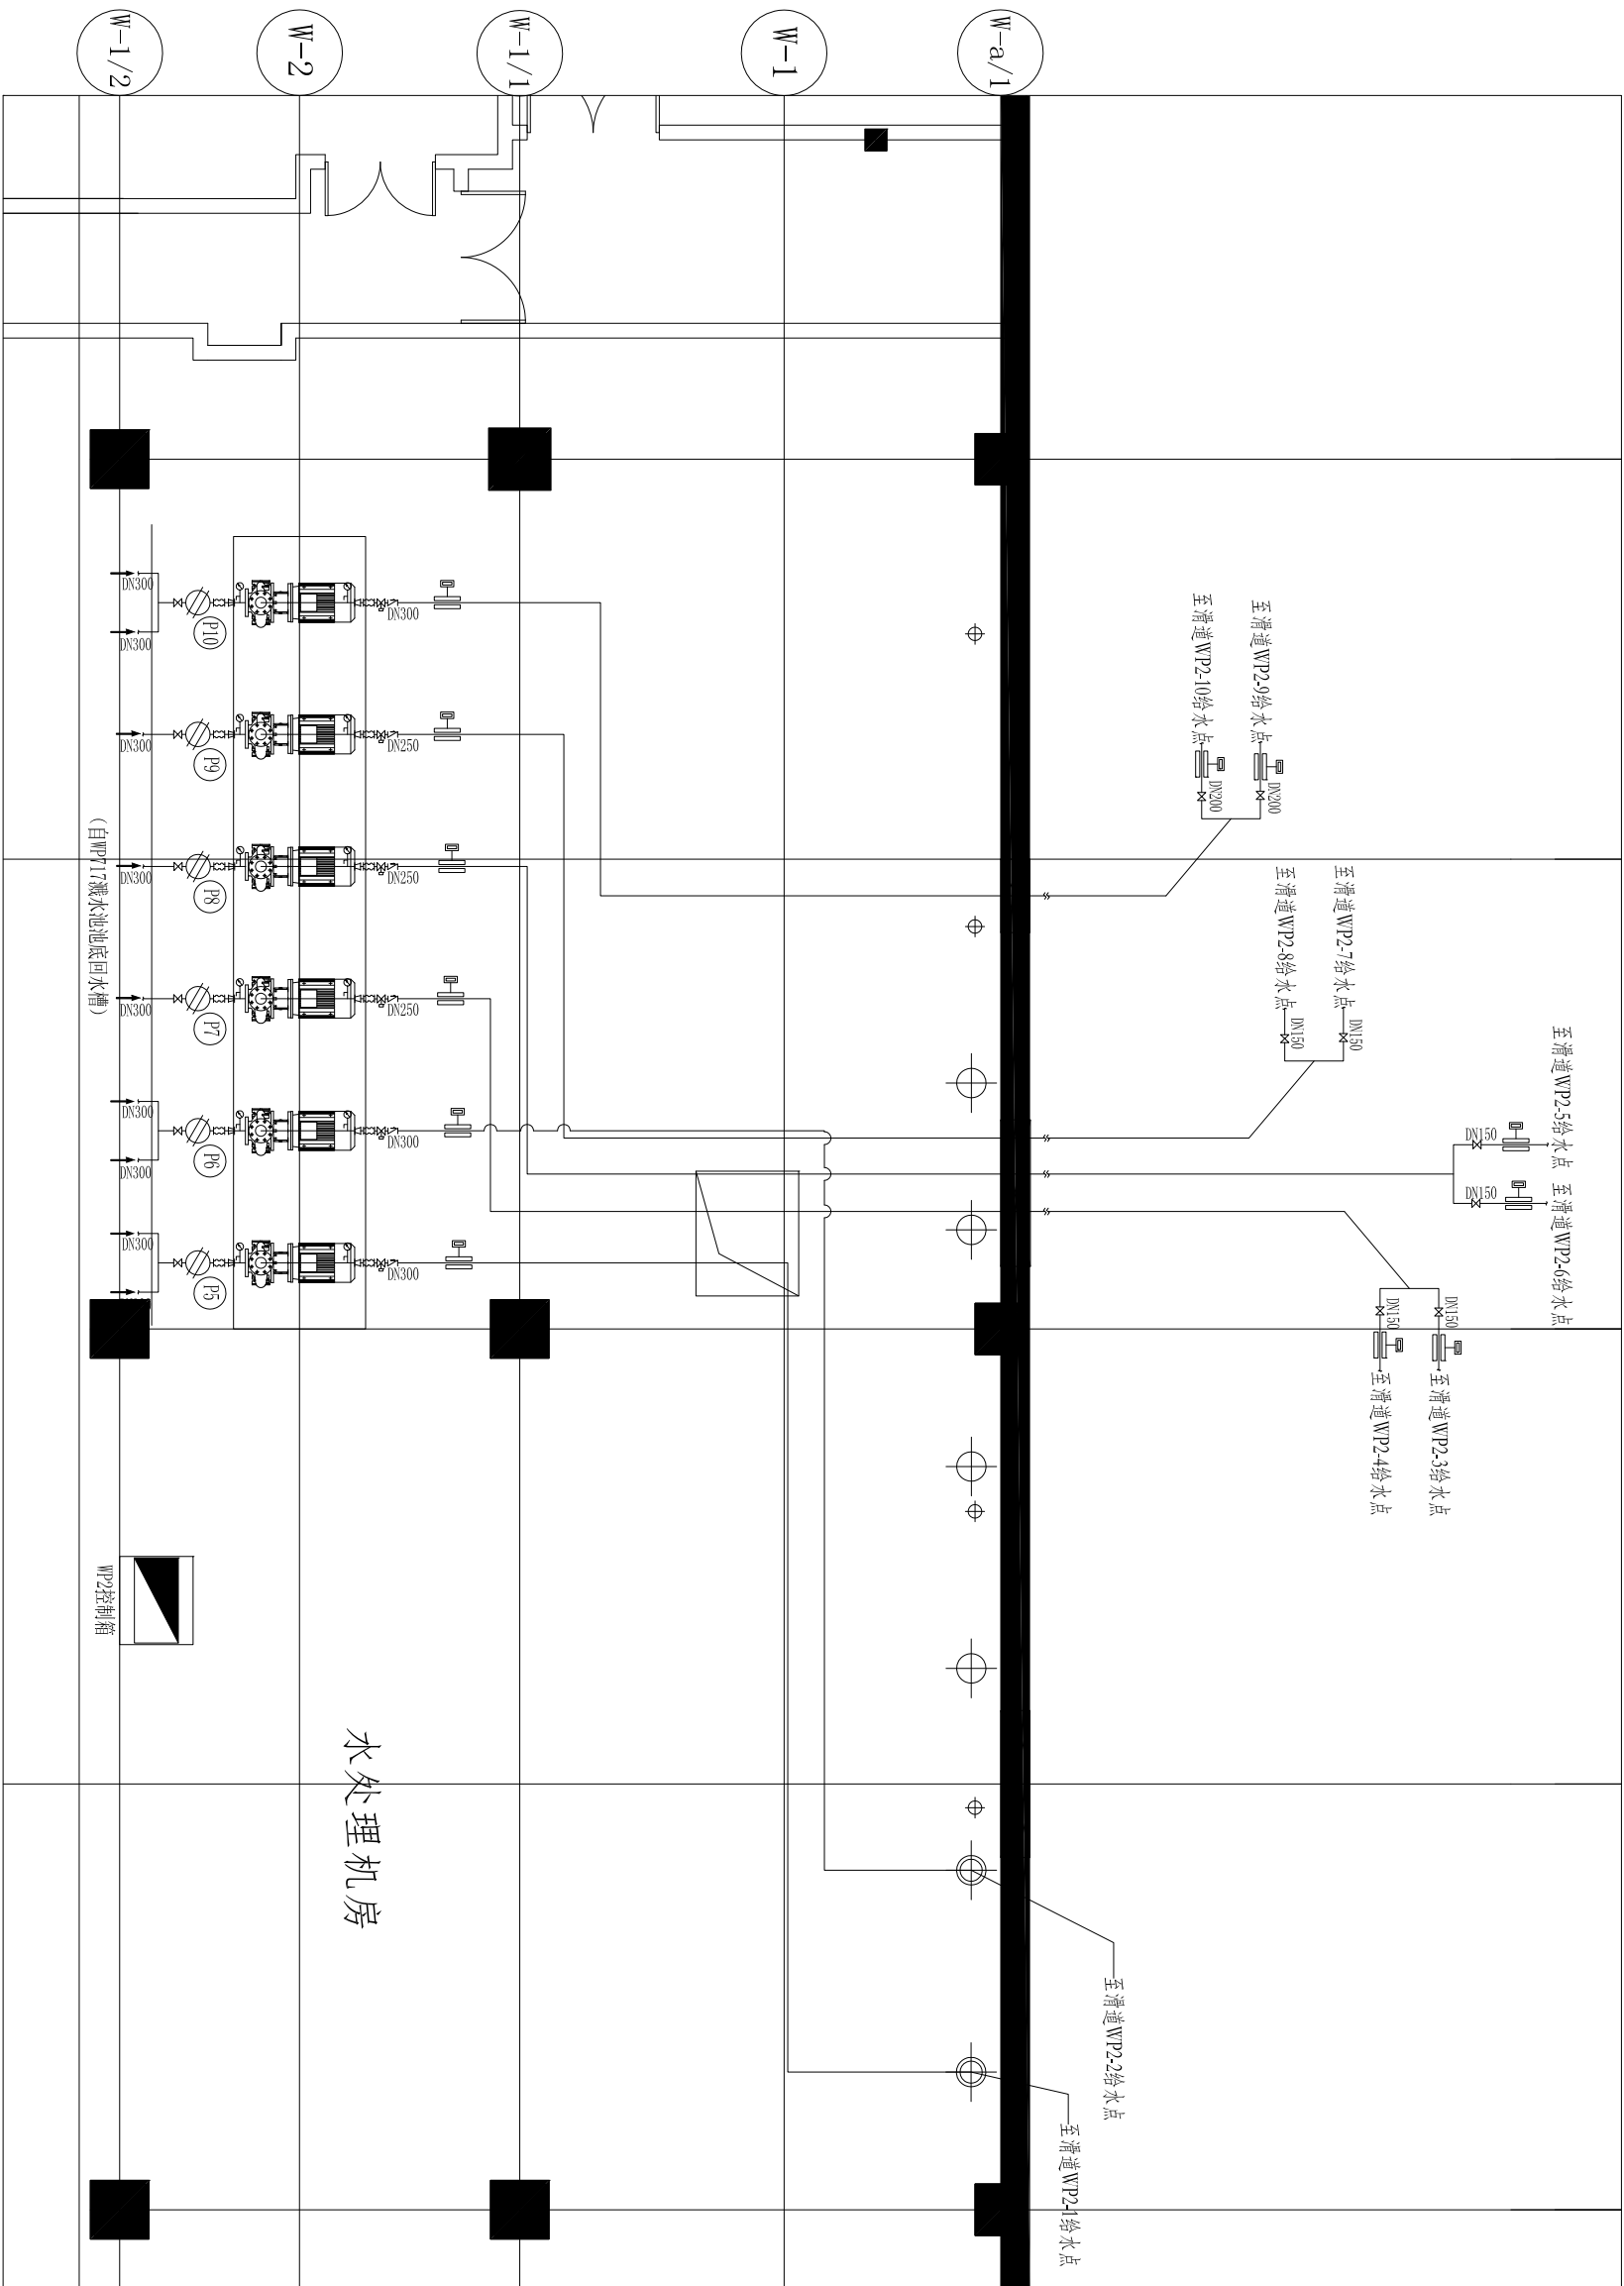

WP2滑道机房管线布置图

 P & A ENGINEERING, LIMITED		特安水利工程有限公司 香港九龍 九龍彌敦道41號 德榮樓606室(字樓) 電話: (852) 2756801 Mobile: (852) 2756801 www.pandaeengineering.com	
PROJECT 項目名稱: 辽宁省铁岭市皇姑南岸·紫台閣小区 (一期) 水上乐园		DESIGN 設計: 8 Lam, K. C., Kwok, W. Y., Kwok, Hong Kong Tel: (852) 75751182 (852) 7596801 Mobile: (852) 2756801 www.pandaeengineering.com	
TITLE 項目內容: WP2滑道机房管线布置图			
THIS PRINT ITS COPYRIGHT ARE THE PROPERTY OF P & A ENGINEERING, LIMITED. NO PART OF THIS SHALL BE REPRODUCED OR TRANSMITTED IN ANY FORM OR BY ANY MEANS, SHALL REMAIN SO UNDER ALL CIRCUMSTANCES			
SCALE 比例 1:100(A3)		REFERENCE 參考	
CHECKED 校對 批准		DRAWN BY 繪圖 TEL NO. 日期	
APPROVED 批准		DATE 日期 2014-01-10	
STATUS OF DRAWING STEP DRAWING AS-THINKING DRAWING		DRAWING NO.圖號 PA-WP2-02 REV. 修改 A	