

主要设备参数表:					
REF 编号	NAME 名称	BRAND 品牌	TYPE 型号	DESCRIPTION 参数规格	QTY 数量
1	P11滑道供水泵	NIOSAI	NSW250-315/307	375m³/h, 27m, 55kW	1台
2	P12滑道供水泵	NIOSAI	NSW150-250/255	250m³/h, 16m, 15kW	1台
3	P13滑道供水泵	NIOSAI	NSW150-250/255	251m³/h, 16m, 15kW	1台

REV	DESCRIPTION	DATE	BY

GENERAL NOTES:

LEGEND 图例

- PUMP
水泵
- STRAINER
杂物过滤器
- AUTOMATIC CONTROL VALVE
电动阀门
- GATE VALVE
闸阀
- DRZ
静音式止回阀
- FLOW METERS
流量计
- PORTABLE FLOWMETER
便携式流量计
- KXT
橡胶软接头
- SWAGE NIPPLE
大小头
- DRAIN POINT
排水点
- TEMPERATURE GAUGE
温度计
- PRESSURE GAUGE
压力表

施工图纸

P & A ENGINEERING LIMITED
保安水利工程有限公司

香港九龍
九龍灣藍灣八號
8 Lam Lok St, Kowloon Bay,
Kowloon, Hong Kong (852)27936801
Fax: (852) 27935026
商業廣場6字樓8室
Website: www.pandaeengineeringltd.com


PROJECT 项目名称:

辽宁省铁岭市皇悦南岸•综合商业区
(一期)水上乐园

TITLE 项目内容:

WP3滑道供水系统图

THIS PRINT ITS COPYRIGHT ARE THE PROPERTY OF P & A ENGINEERING LIMITED AND SHALL REMAIN SO UNDER ALL CIRCUMSTANCES			
SCALE 比例	N.T.S(A1)	REFERENCE 参考	
CHECKED BY 校核		DRAWN BY 制图	
APPROVED BY 审批		DATE 日期	2014-01-10
STATUS OF DRAWING		DRAWING NO. 图号	PA-WP3-01
DESIGNED BY 设计		REV. 修改	A
AS-FITTED DRAWING			

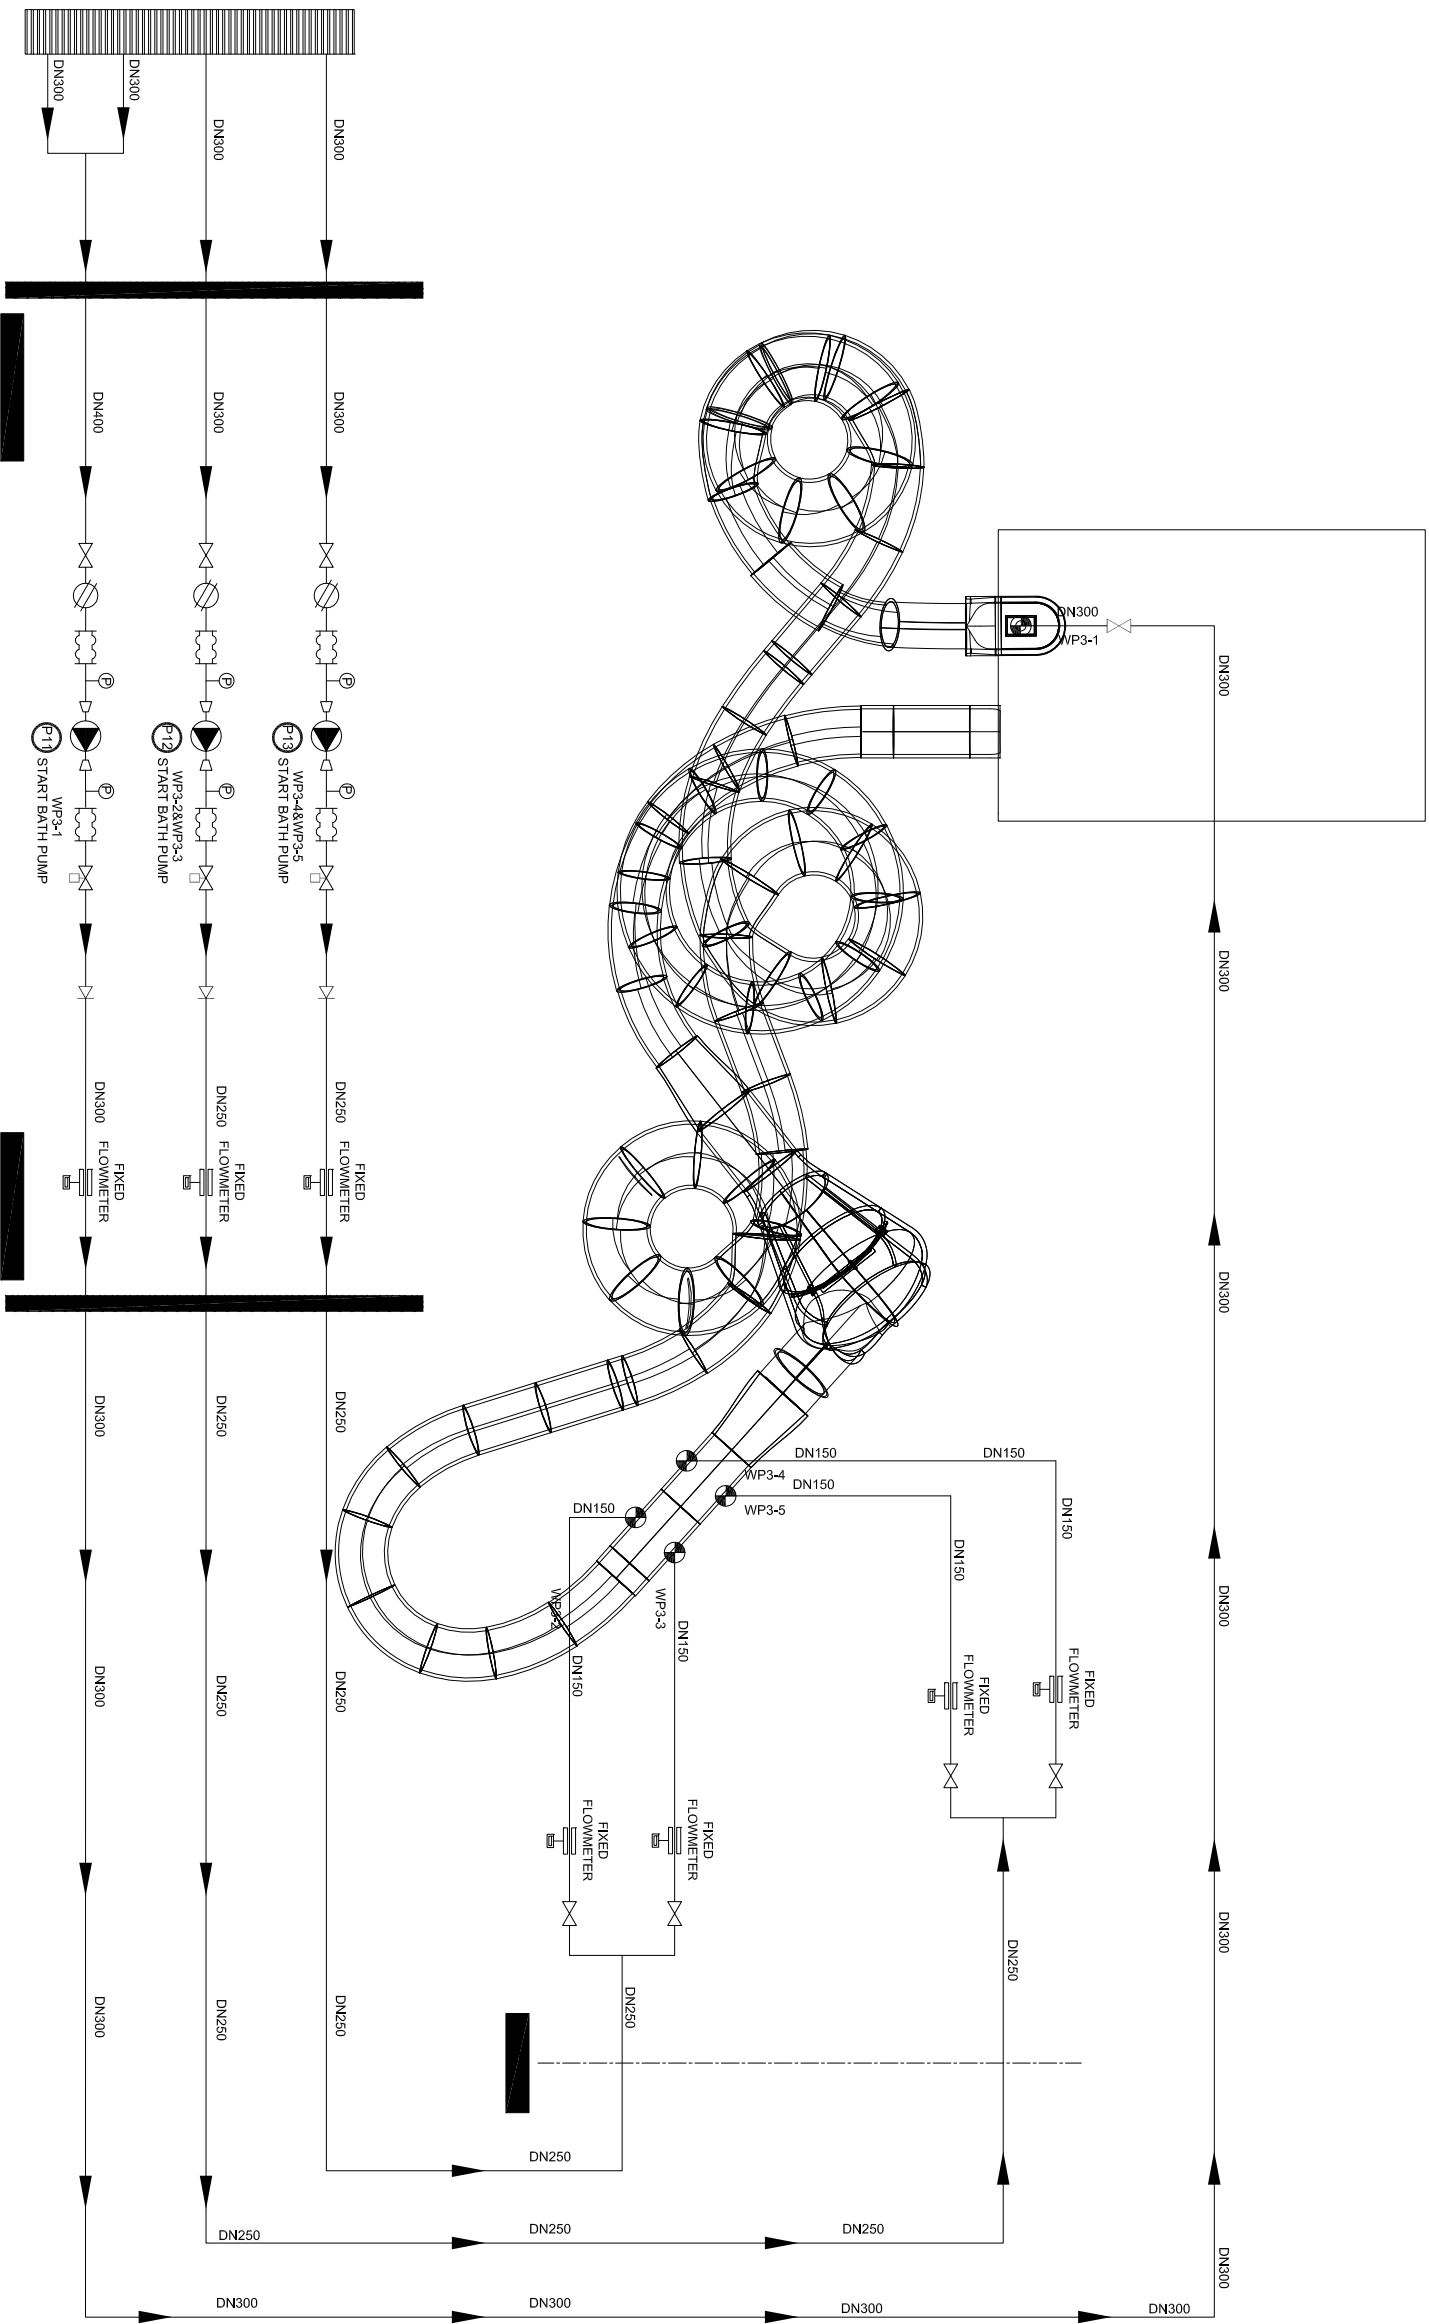

WP3滑道供水系统流程图