


[illegible]

GENERAL NOTES:

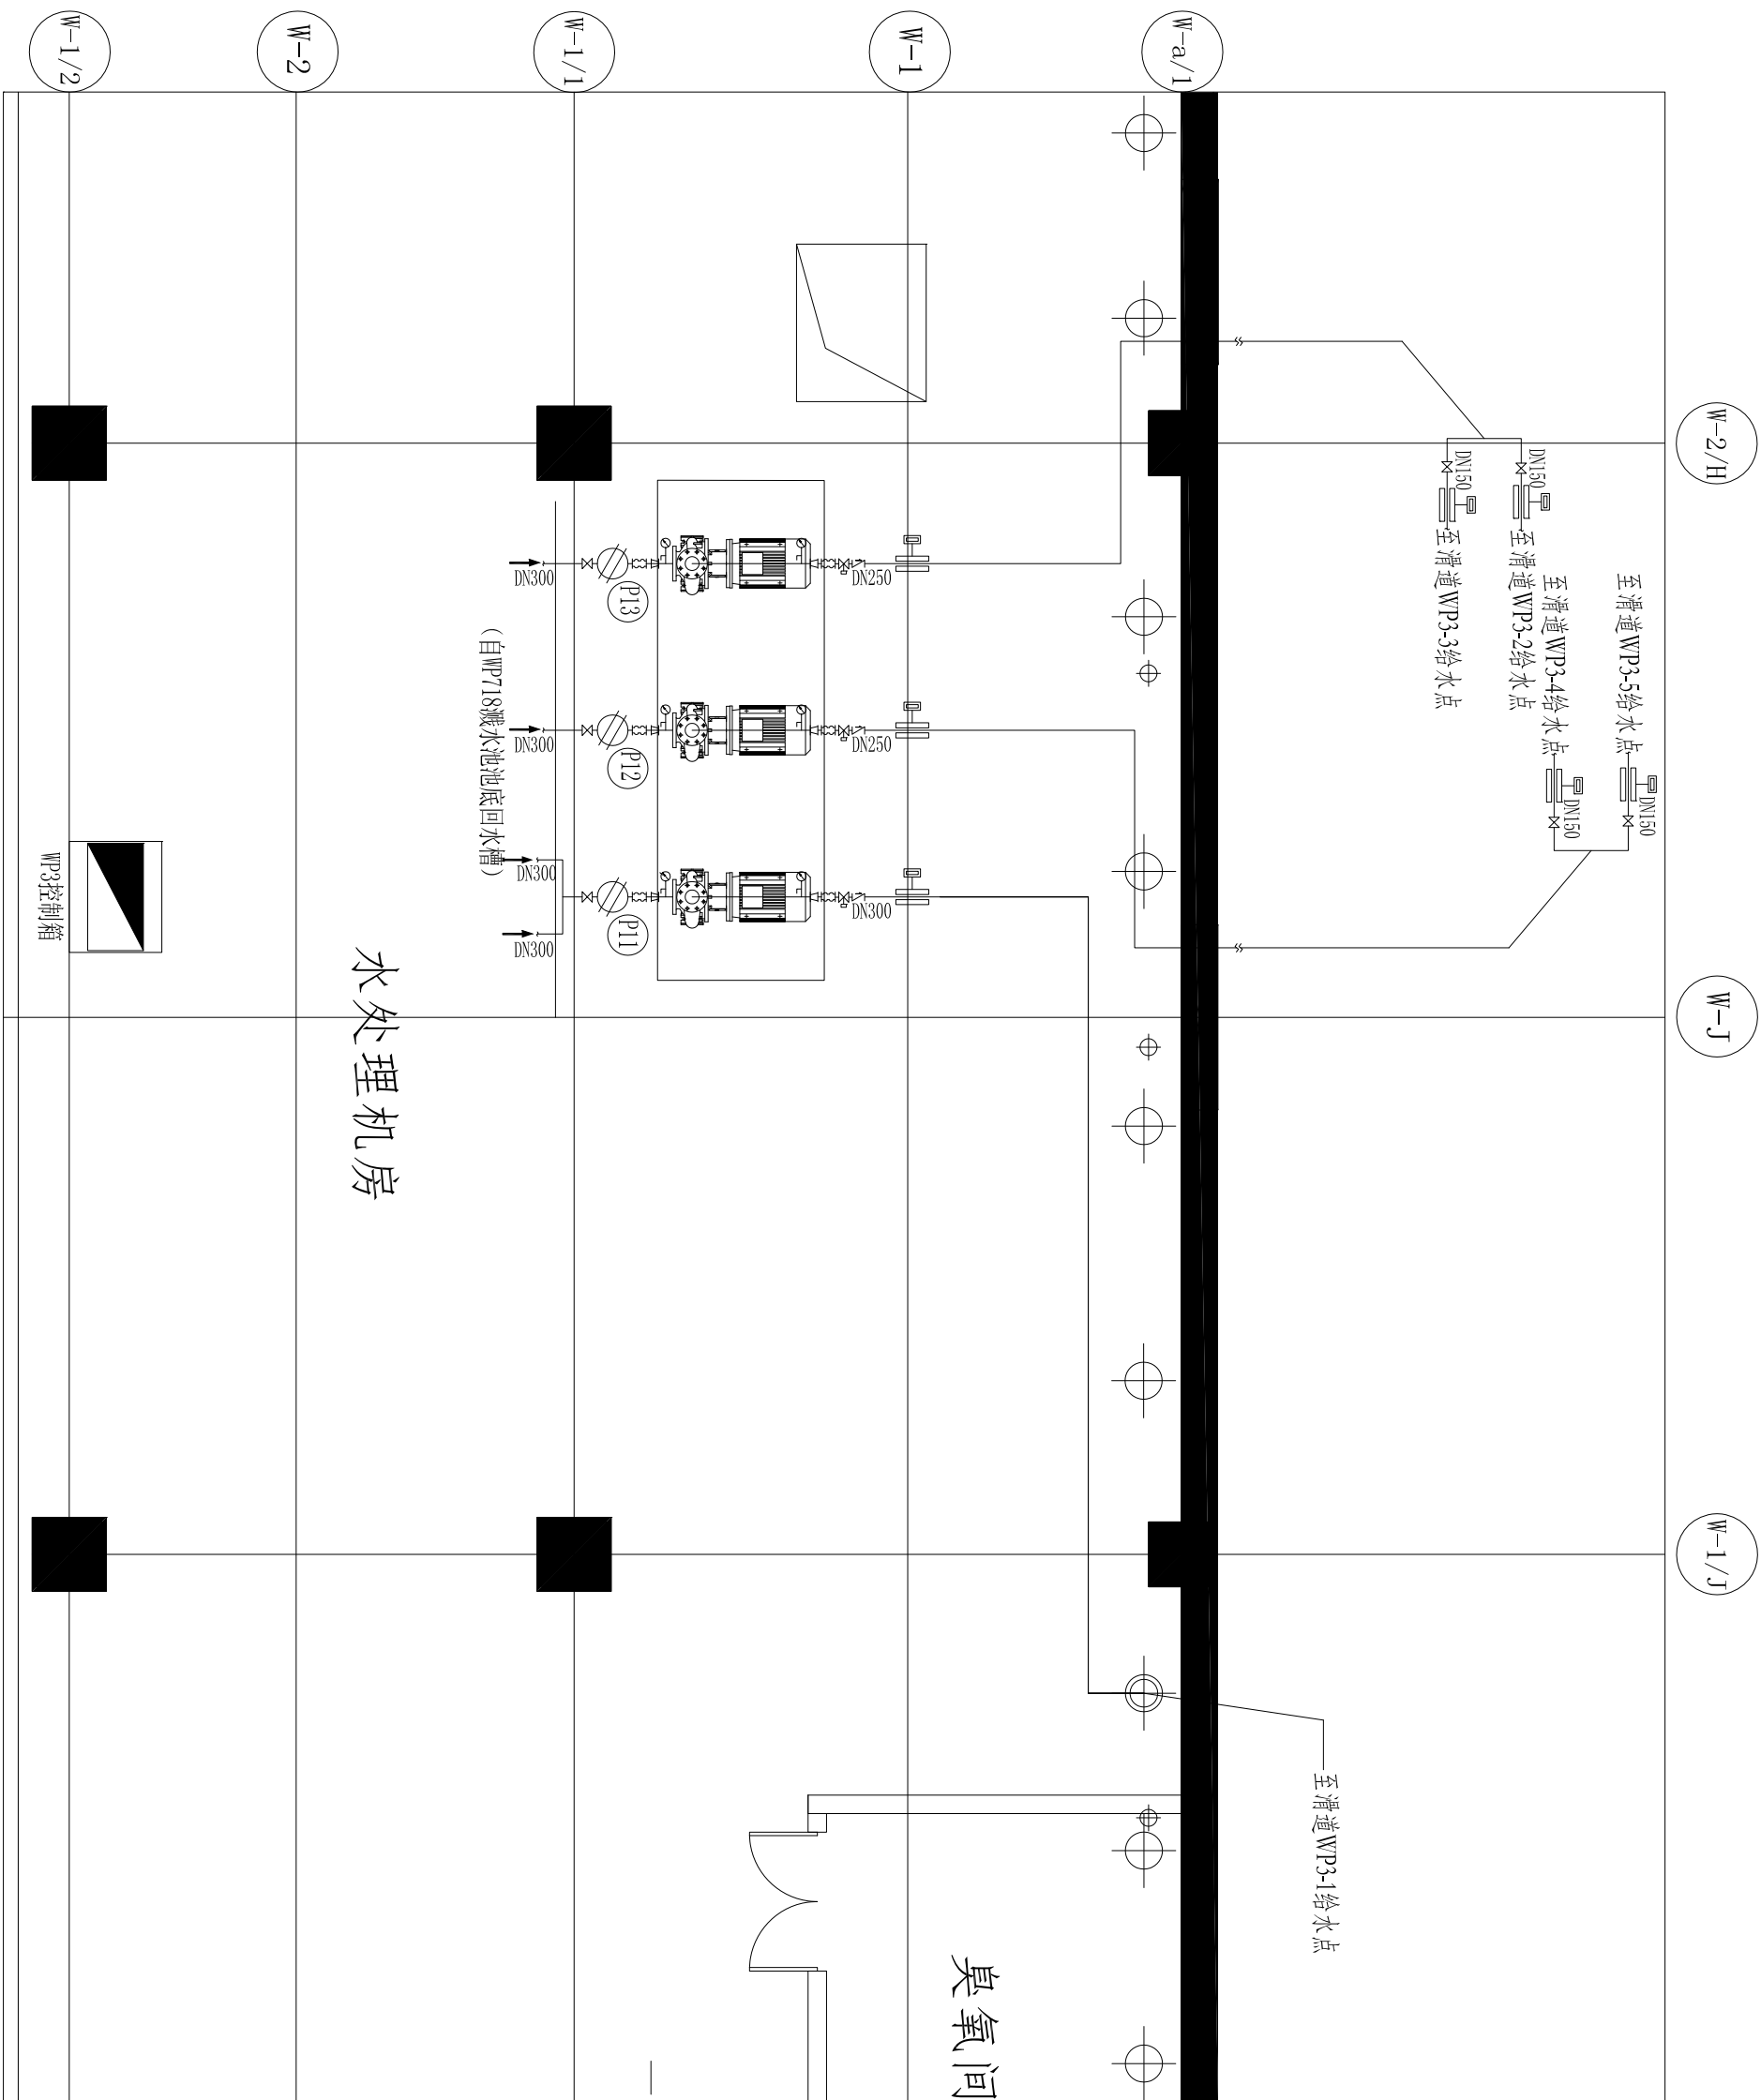

WP3滑道机房管线路布置图

 P & A ENGINEERING LIMITED 香港九龍 九龍彌敦道中環大廈 九樓九樓 電話 373 8131 373 8132 傳安水利工程有限公司 Pm. & P. Corporation Limited 8 Lam Uk St., Kwun Tong, Kowloon, Hong Kong Tel: (852) 7557 1162 (852) 71966801 Website: www.pandaeengineering.com		PROJECT 項目名稱: 辽宁省铁岭市皇姑南岸·综合街区 (一期) 水上公园	
TITLE 項目內容: WP3滑道机房管線布置图		THIS PRINT ITS COPYRIGHT ARE THE PROPERTY OF P & A ENGINEERING LIMITED. NO PART OF THIS PRINT SHALL BE LOANED OR REPRODUCED IN ANY MANNER WITHOUT THE WRITTEN PERMISSION OF P & A ENGINEERING LIMITED.	
SCALE 比例	1:75(A3)	REFERENCE 參考	
CHECKED BY 校核		DATE 日期	2014-01-10
APPROVED BY 批准		DRAWN BY 繪圖	
STATUS OF DRAWING		DRAWING NO.圖號	PA-WP3-02
SHEET DRAWING		REV. 修改	A
AS-THRU DRAWING			