


主要设备参数表:					
REF 编号	NAME 名称	BRAND 品牌	TYPE 型号	DESCRIPTION 参数规格	QTY 数量
1	P14滑道供水泵	NIOSAI	NSW250-315/307	47m³/h, 27m, 55kW	1台
2	P15滑道供水泵	NIOSAI	NSW150-315/295	119m³/h, 21m, 18.5kW	1台
3	P16滑道供水泵	NIOSAI	NSW200-200/205D	286m³/h, 10m, 22kW	1台
4	P17滑道供水泵	NIOSAI	NSW150-250/255	249m³/h, 13m, 15kW	1台

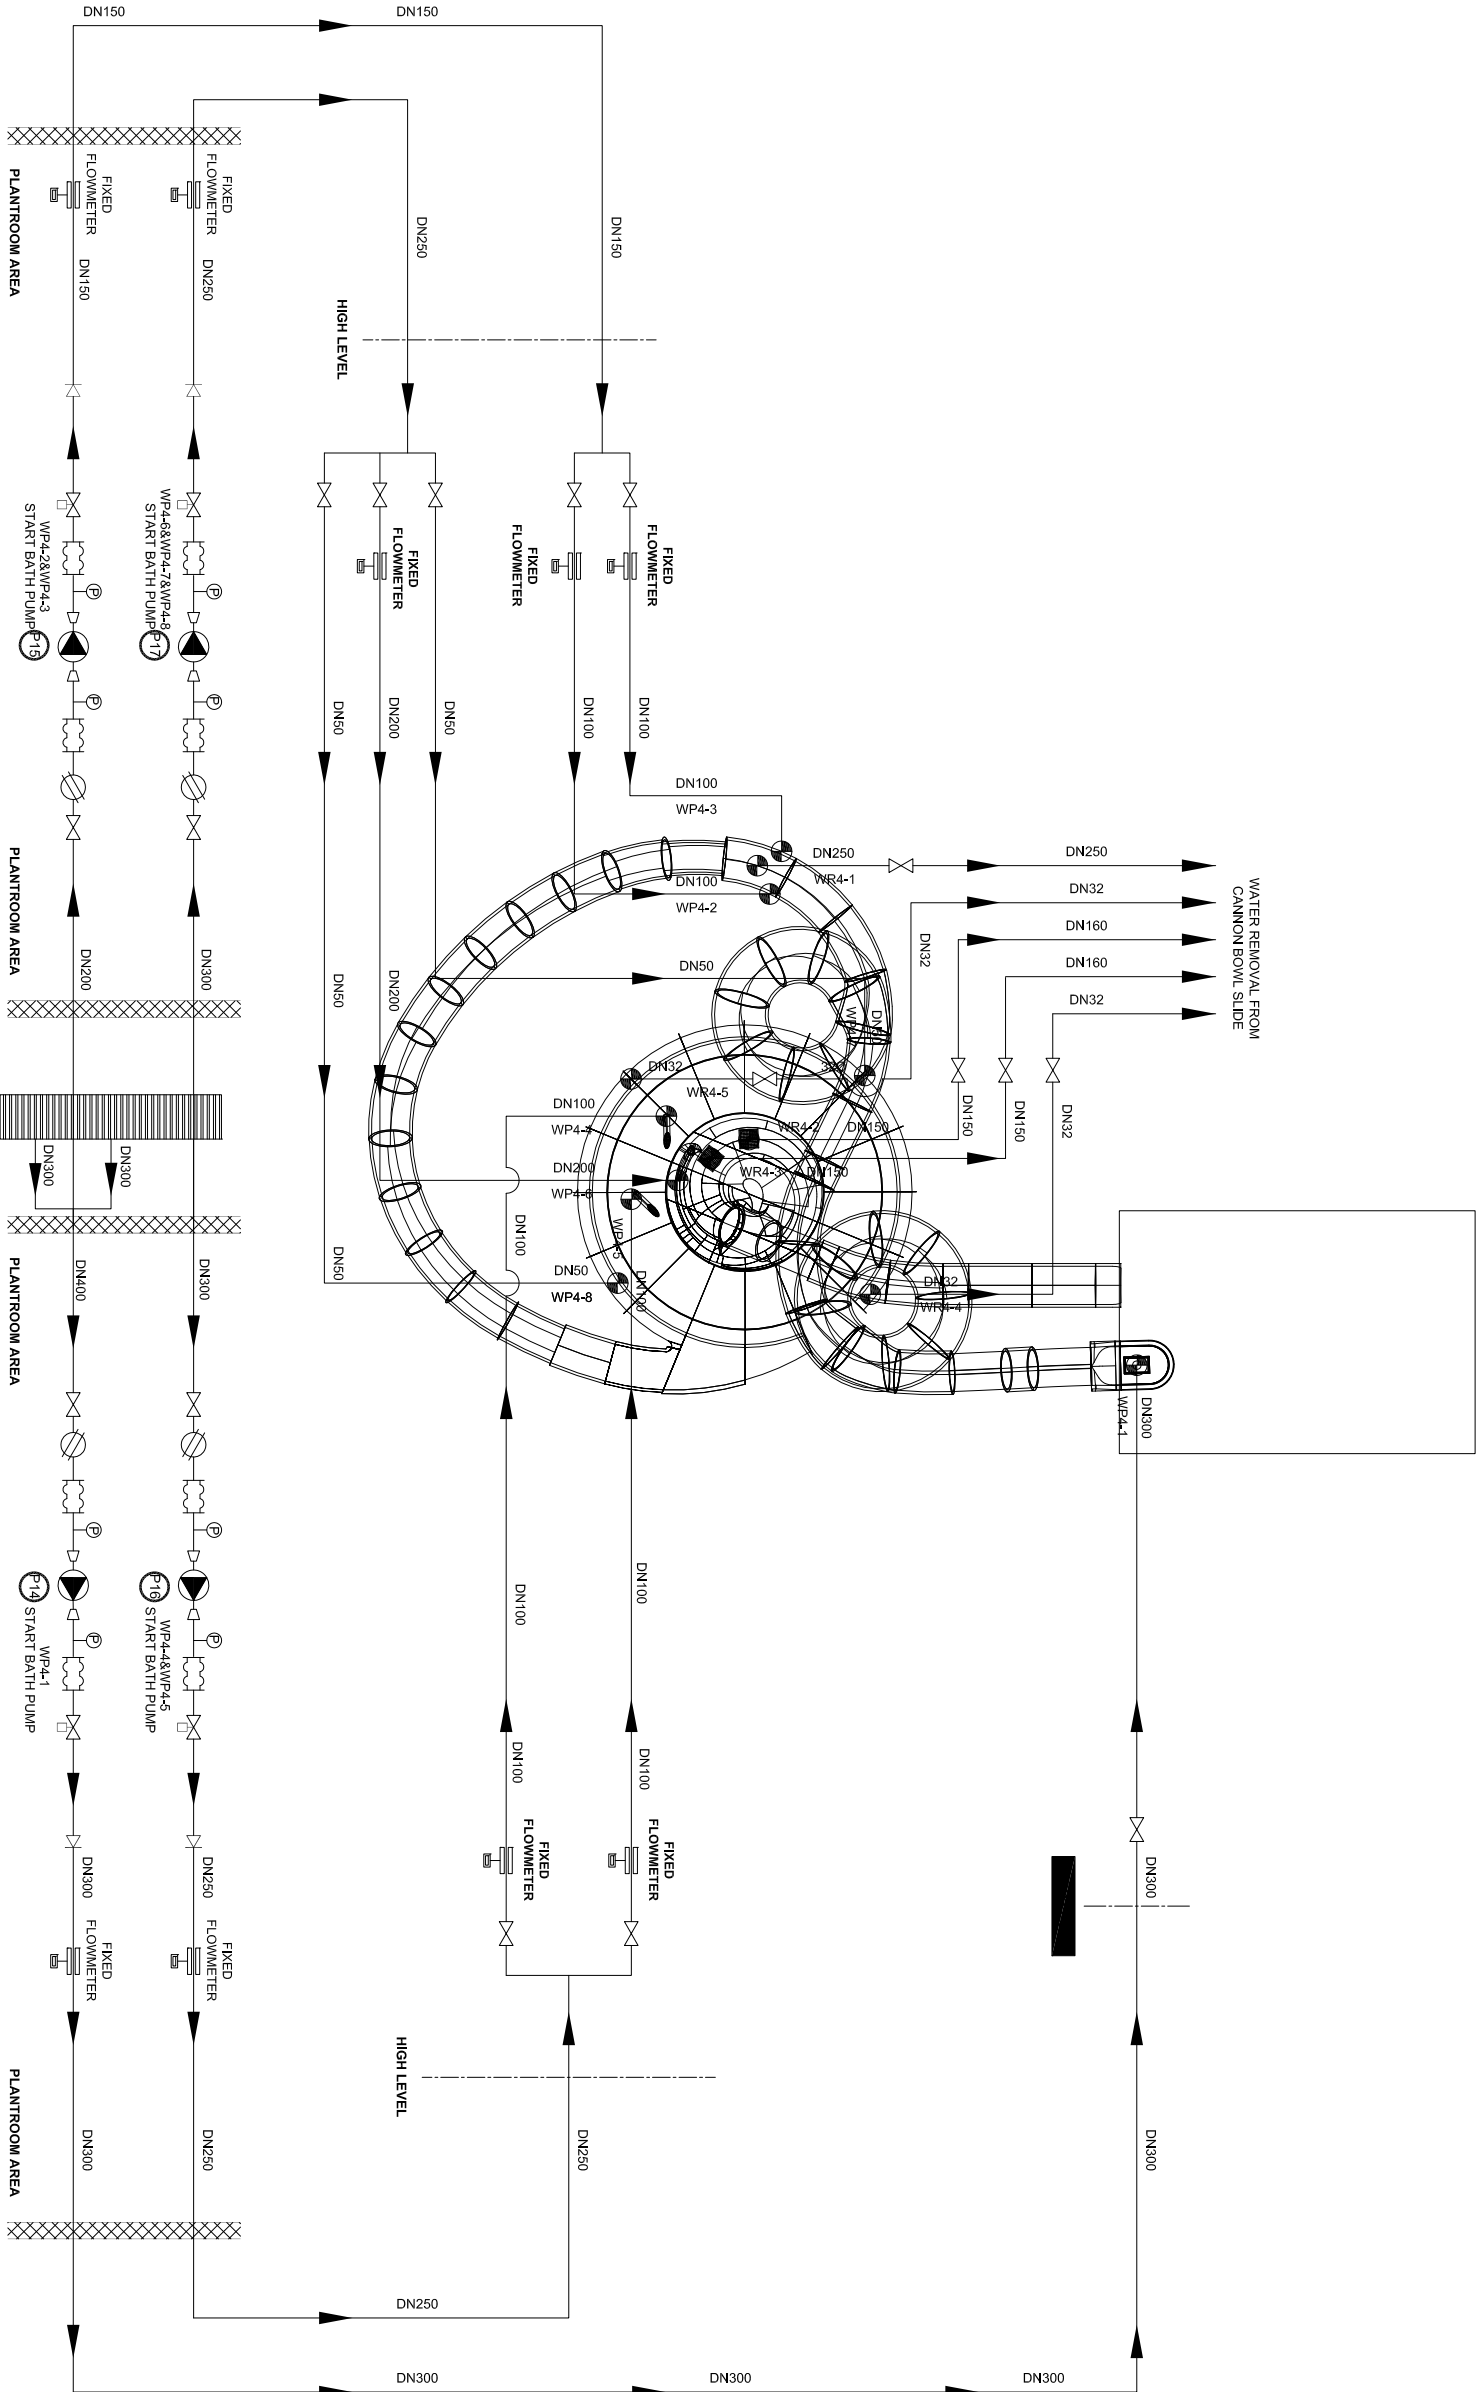

WP4滑道供水系统流程图

REV	DESCRIPTION	DATE	BY

GENERAL NOTES:
LEGEND 图例

- PUMP
水泵
- STRAINER
杂物过滤器
- AUTOMATIC CONTROL VALVE
电动阀门
- GATE VALVE
闸阀
- DRIZ
静压式止回阀
- FLOW METERS
流量计
- PORTABLE FLOWMETER
便携式流量计
- KXT
橡胶软管接头
- SWAGE NIPPLE
大小头
- DRAIN POINT
排水点
- TEMPERATURE GAUGE
温度计
- PRESSURE GAUGE
压力表

施工图纸

P & A ENGINEERING LIMITED
保安水利工程有限公司
Rm. 5, 6/F, Corporation Square,
8 Lam Uk St., Kowloon Bay,
Kowloon, Hong Kong (852)27958071
Fax: (852) 27958060
E-mail: info@pandae.com
Website: www.pandaeengineering.com

PROJECT 项目名称:
辽宁省铁岭市皇姑南岸·综合商业区
(一期) 水上乐园

TITLE 项目内容:
WP4滑道供水系统图

THIS PRINT ITS COPYRIGHT ARE THE PROPERTY OF P & A ENGINEERING LIMITED AND SHALL REMAIN SO UNDER ALL CIRCUMSTANCES			
SCALE 比例	N.T.S(A1)	REFERENCE 参考	
CHECKED BY 校核		DRAWN BY 制图	
APPROVED BY 审批		DATE 日期	2014-01-10
STATUS OF DRAWING	DRAWING NO. 图号	REV. 修改	A
DESIGNED BY 设计	PA-WP4-01	AS-DRAWING	