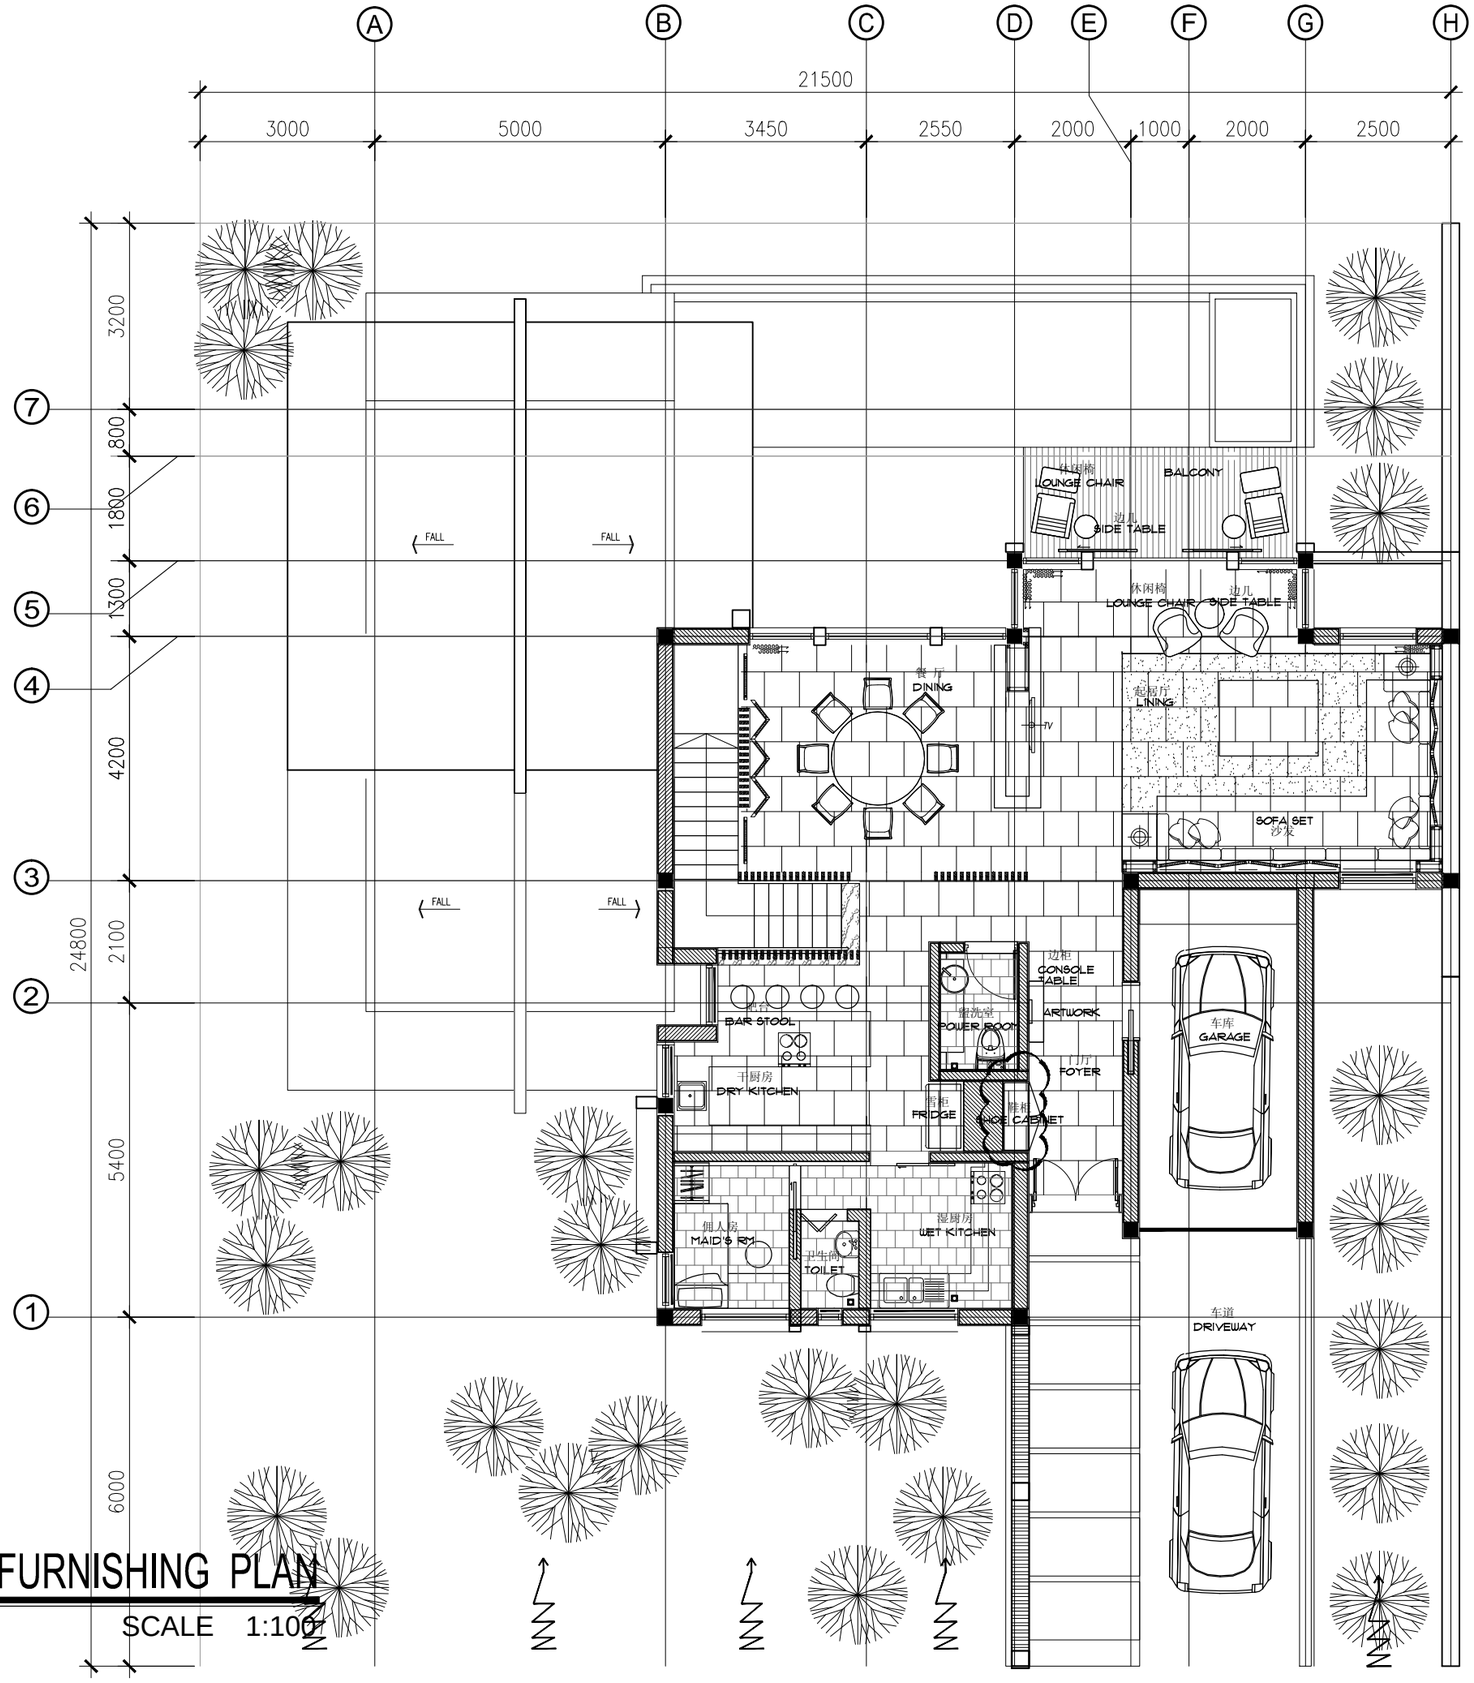

2F FIXTURE & FURNISHING PLAN

家具平面图

SCALE 1:100

重庆北碚悦榕庄度假酒店

BANYAN TREE HOTEL & RESORT

CHONG QIN, CHINA

ASIAN

深圳市亚泰装饰设计工程有限公司
ASIANTIME DESIGN & ENGINEERING CO., LTD.

4B01 - 4B02, EXCELLENCE TIMES PLAZA, 4068 YITIAN ROAD
FUTIAN DISTRICT, SHENZHEN, CHINA
TEL. NO. +86-755-2399-4999 FAX. NO. +86-755-8384-9557
E-MAIL: asiantime@vip.163.com

DRAWING TITLE

GUEST ROOMS AREA 中式客房部分

LEVEL 2 二层

FIXTURE & FURNISHING PLAN 平面布置图

ALL DESIGNS AND SPECIFICATIONS ARE THE PROPERTY OF CHENG CHUNG DESIGN (HK) LTD., AND CANNOT USED WITHOUT THEIR WRITTEN PERMISSION. THE SAME SHALL BE RETURNED UPON COMPLETION OF THE PROJECT. DO NOT SCALE DRAWINGS. ALL MEASUREMENTS MUST BE CHECKED ON SITE BY THE CONTRACTORS AND ANY DISCREPANCIES BROUGHT TO THE ATTENTION OF THE DESIGNER OR ARCHITECT. THIS DRAWING IS TO BE USED FOR THE PROJECT AND SITE IDENTIFIED AND NOT TO BE USED ON ANY OTHER PROJECT.

REVISION	DATE

Scale 比例 1:100@A3 Date 2011-12-20

Designed BY 程正 Drawn BY 程思

Job No. 9101编号 APPROVED BY 程思

003-04 BK03B

Sheet NO. 图号

FF-01-02