




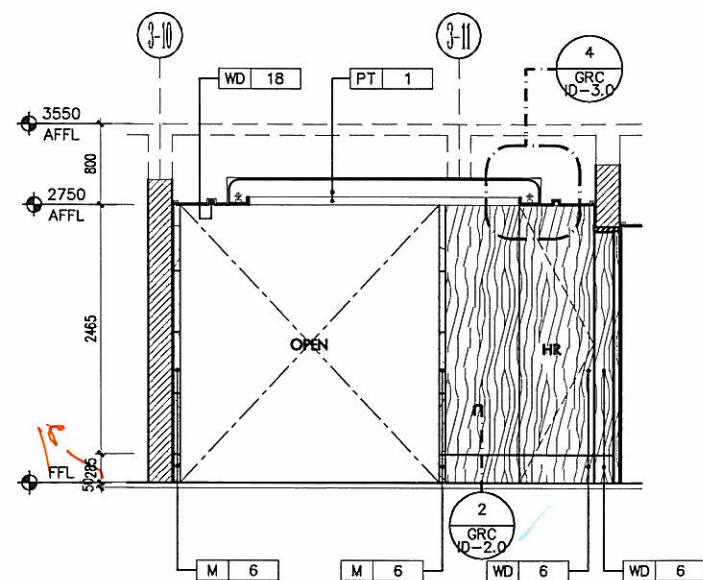

1 ELEVATION 立面
TYPICAL CORRIDOR 走廊 1:50

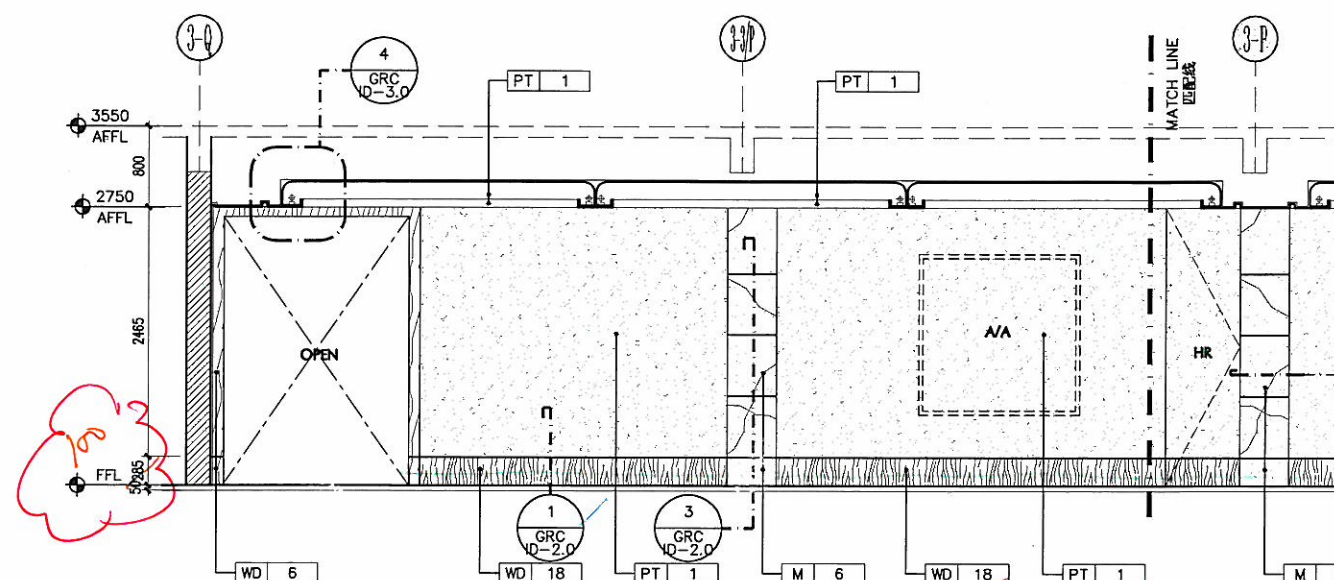

2 ELEVATION 立面
TYPICAL CORRIDOR 走廊 1:50

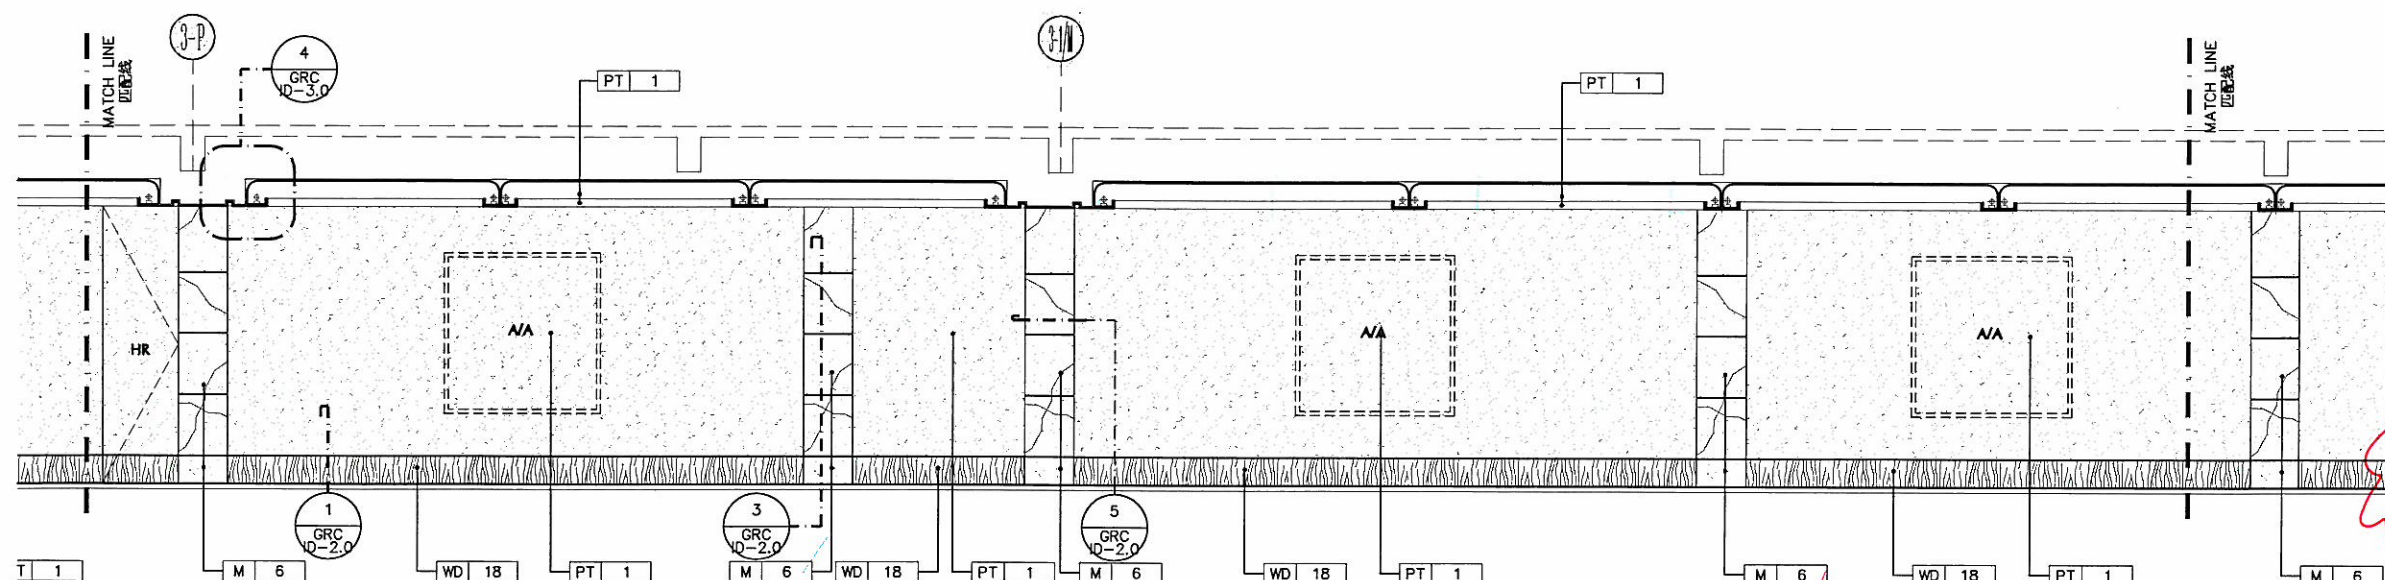

2 ELEVATION 立面
TYPICAL CORRIDOR 走廊 1:50

HONG KONG

BILKEY LLINAS DESIGN

PALM BEACH

BILKEY
LLINAS
DESIGN

FOUR SEASONS HOTEL
HANGZHOU CHINA
中国杭州四季酒店

一层
标准走廊
室内立面
阶段四

LEVEL 1
TYPICAL CORRIDOR
INTERIOR ELEVATIONS
PHASE IV

SHEET TITLE
NO. DATE REVISION

APPROVED
DRAWN
DATE OCT. 2008
SCALE 1:50

PROJECT NO.
0618
SHEET NO.
GRC-L1
E-10