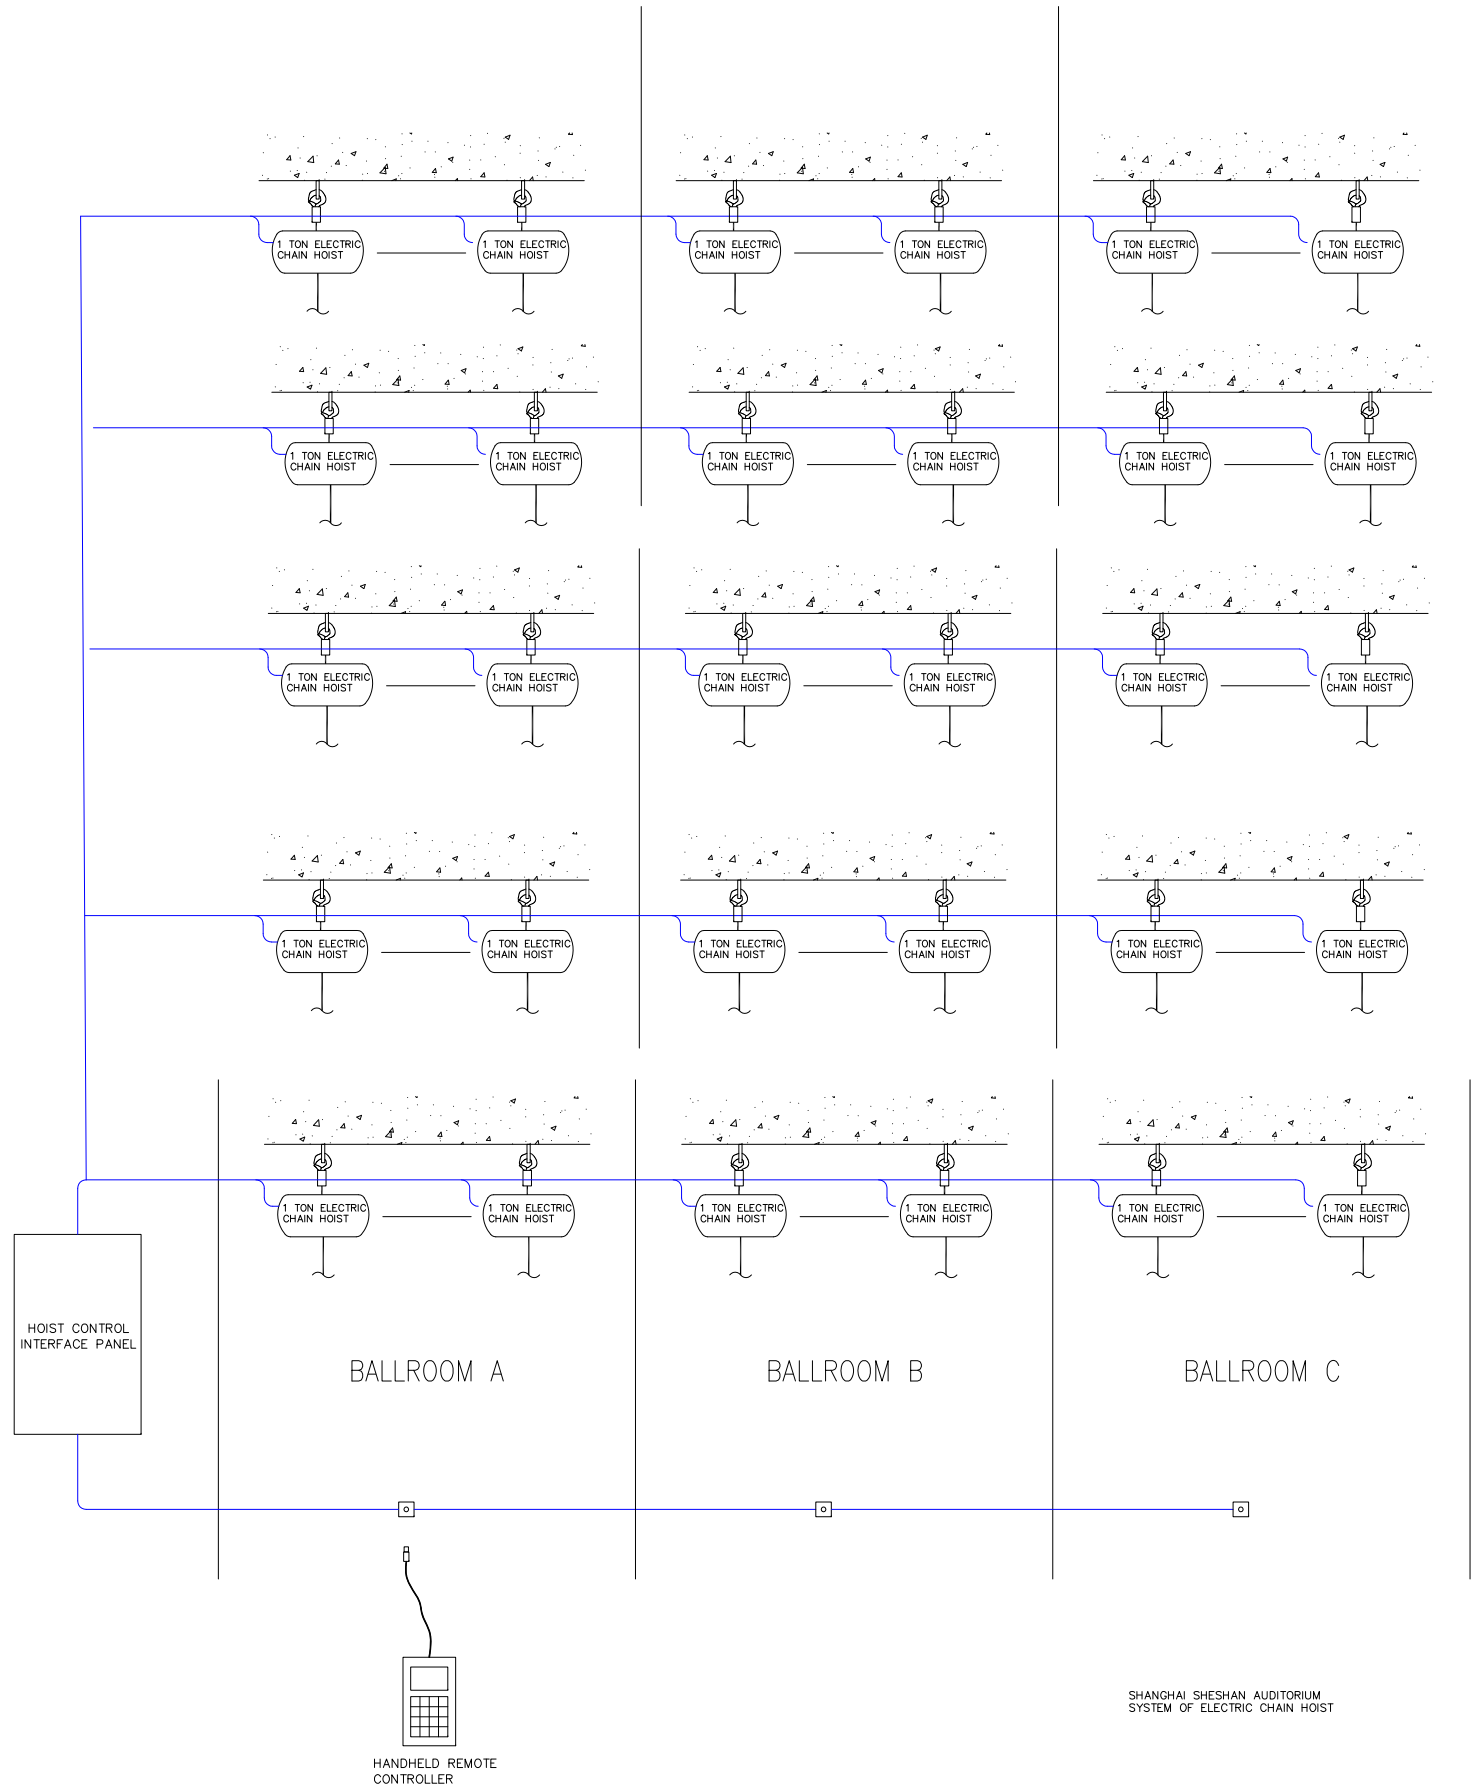

REV	DESCRIPTION	DATE
0	PRETENDER DESIGN	12/02/09

Notes

Shen Milsom &Wilke 聲美華

CONSULTANTS IN ACOUSTICS, AUDIOVISUAL & TELECOMMUNICATIONS

417 5TH AVENUE, 5TH FLOOR
NEW YORK, NEW YORK 10016
TEL: 212-725-6800
FAX: 212-725-0864

SUITES 801-2, 8/F
TWO CHINACHEM EXCHANGE SQUARE
338 KING'S ROAD, NORTH POINT,
HONG KONG
TEL: (852)2851-1086
FAX: (852)2544-4266

© COPYRIGHT 2003 SM&W. ALL RIGHTS RESERVED

Project: QINGDAO WANDA
LE MERIDIEN HOTEL
青岛万达艾美酒店

Stage Design
AV LAYOUT
Level 4

Title

Scale	Date	Job #:
	Feb 2009	05472MC

Drawn by: CAD	Drawing No. AV-L4-ST-01
Eng. by: JP	
Checked by: TIM XU	

The ownership of the copyright in this drawing is retained by Shen Milsom & Wilke Ltd. Reproduction of the drawing or any part thereof may only be obtained with the consent of Shen Milsom & Wilke Ltd.
Do not scale from this drawing.
All measurements should be verified on site.