
??


1. ??????????????????????????
   ??????????????????????????????
   ??????????????????????????????
2. ??????????
3. ??????????????????????????
4. ??????????????????????????????
   ??????????????????????????????
   ??????????????????????????????
5. ???????????.??.????????????
   ???????????
6. ????????.??????????????????
   ??????????
7. ?????.???????????????
8. ????????????????????.??.??.??.
   ??????????????????????????
8. ?????.??????????????????????

NOTE


1. CONTRACTOR TO SUBMIT SHOP DRAWINGS & PROTOTYPES FOR ID'S APPROVAL PRIOR TO CONSTRUCTION. ALL DIMENSIONS ON DRAWINGS MUST BE VERIFIED ON SITE BY CONTRACTOR. CONTRACTOR TO REPORT TO ID IN WRITING OF ANY DISCREPANCIES.
2. AREA &/OR SIZE TO BE VERIFIED.
3. CONTRACTOR MUST REFER TO CONSULTANTS DRAWINGS FOR ELECTRICAL, MECHANICAL AND FIRE SERVICES INFORMATION.
4. LIGHT SWITCHES LOCATION ARE FOR REFERENCE ONLY. CIRCUITRY TO REFER TO LIGHTING CONSULTANT'S DRAWING. SWITCHES SETTING OUT TO REFER TO BLD'S ELEVATION. KITCHEN SOCKETS REFER TO KITCHEN CONSULTANT'S SHOP DRAWINGS.
5. ALL SETTING OUT OF WALL, CEILING,FLOOR AND FURNITURE ON SITE MUST BE REVIEWED BY ID & CONFIRMED PRIOR TO CONSTRUCTION.
6. STONE FINISHES SETTING OUT PLANS ON FLOORS AND WALLS MUST BE SUBMITTED FOR ID REVIEW & APPROVAL PRIOR TO PRODUCTION & INSTALLATION.
7. STONE SLABS MUST BE REVIEWED & APPROVED BY ID PRIOR TO PURCHASE.
8. ALL POWER, DATA, VOICE, AV, FIRE SERVICES RELATED POINTS THAT IS VISIBLE TO GUEST OR FRONT OF HOUSE AREAS MUST BE REVIEWED BY ID & CONFIRMED BY ID PRIOR TO INSTALLATION. CONTRACTOR MUST SUBMIT ALL MATERIALS TO ID FOR REVIEW & APPROVAL PRIOR TO PURCHASE.

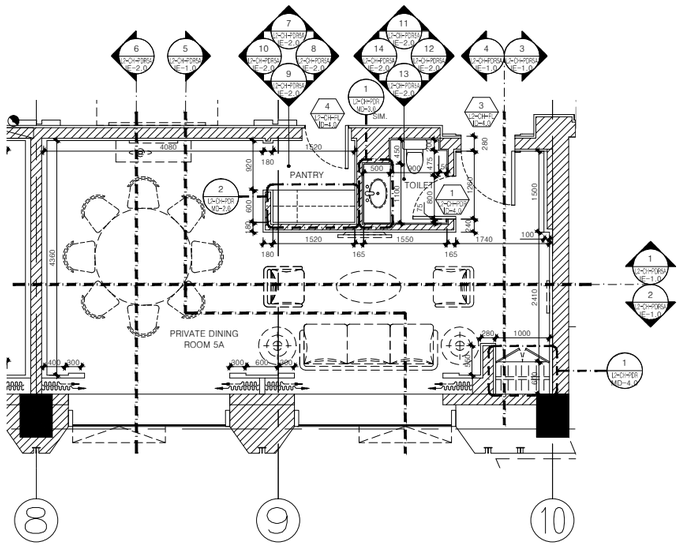

AR ARCHITECTURAL INFORMATION PLAN
PRIVATE DINING ROOM 5A 1:50

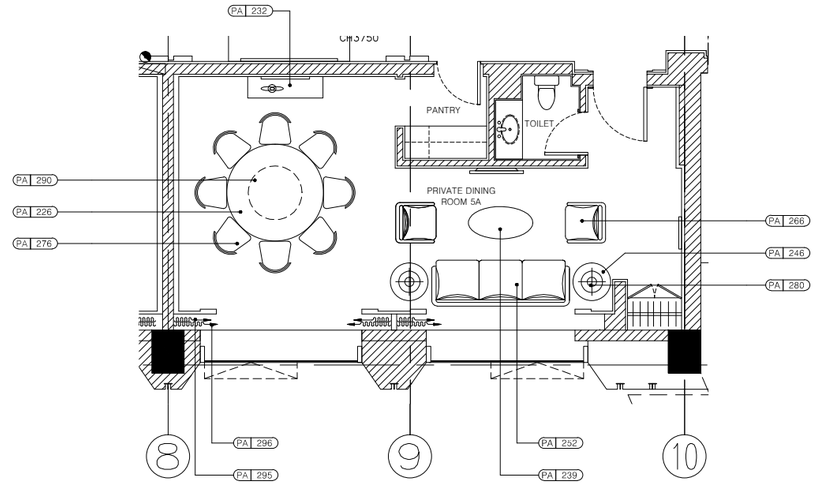

FF FIXTURES, FURNISHINGS & EQUIPMENT PLAN
PRIVATE DINING ROOM 5A 1:50

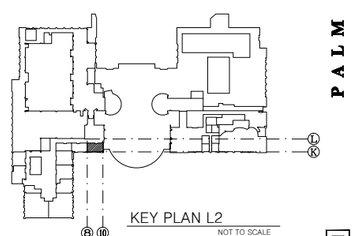

KEY PLAN L2
NOT TO SCALE

图纸进行中**PROGRESS DRAWINGS**

BLD

SHENYANG SHERATON HOTEL
SHENYANG , CHINA

HONG KONG

BILKEY LLINAS DESIGN

PALM BEACH

LEVEL 2
PRIVATE DINING ROOM 5A
ARCHITECTURAL INFORMATION PLAN - FIXTURES, FURNISHINGS & EQUIPMENT PLAN PHASE IV

SHEET TITLE

This drawing is for information only , to be used for reference purposes only and subject to conditions by the contractor. It has been made from available information, however all dimensions must be verified by the contractor on site. Before final detailing and fabrication, the drawing must be verified and approved by the client and the Interior Designer. The Designer and his consultant shall not be held liable in any way if this document is to be copied or reproduced in whole or in part, or is to be used for any other purpose than that for which it was specifically intended, and is not to be used on any other project. It is also to be returned upon request.

© Copyright by Bilkey Llinas Design. 1998 © All Rights Reserved.

NO.	DATE	REVISION
1		PH.III-ISSUED JUNE 8, 2012
2		PH.IV-ISSUED AUG. 20, 2012
3		
4		
5		
6		

APPROVED
DRAWN ROCIO
DATE AUGUST 20, 2012
SCALE 1:50

PROJECT NO. 1105
SHEET NO. **L2-CH-PDR5A AR-FF**