FOR CONSTRUCTION
DATE: 01 JUNE, 2013

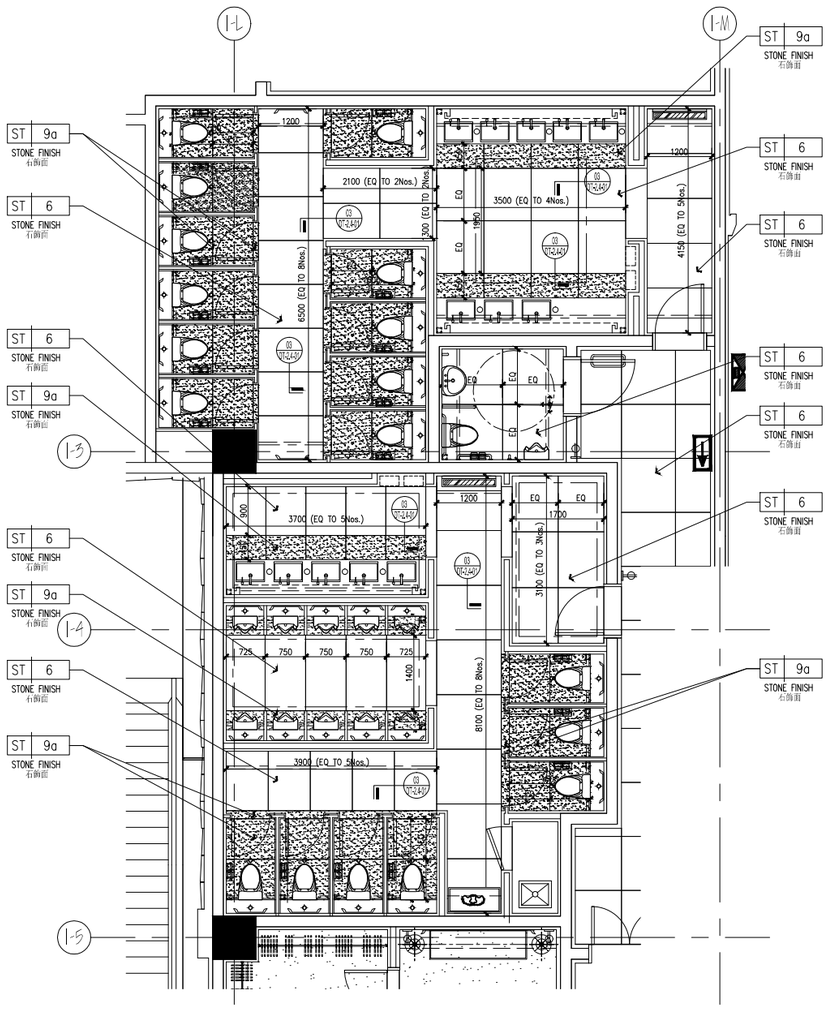

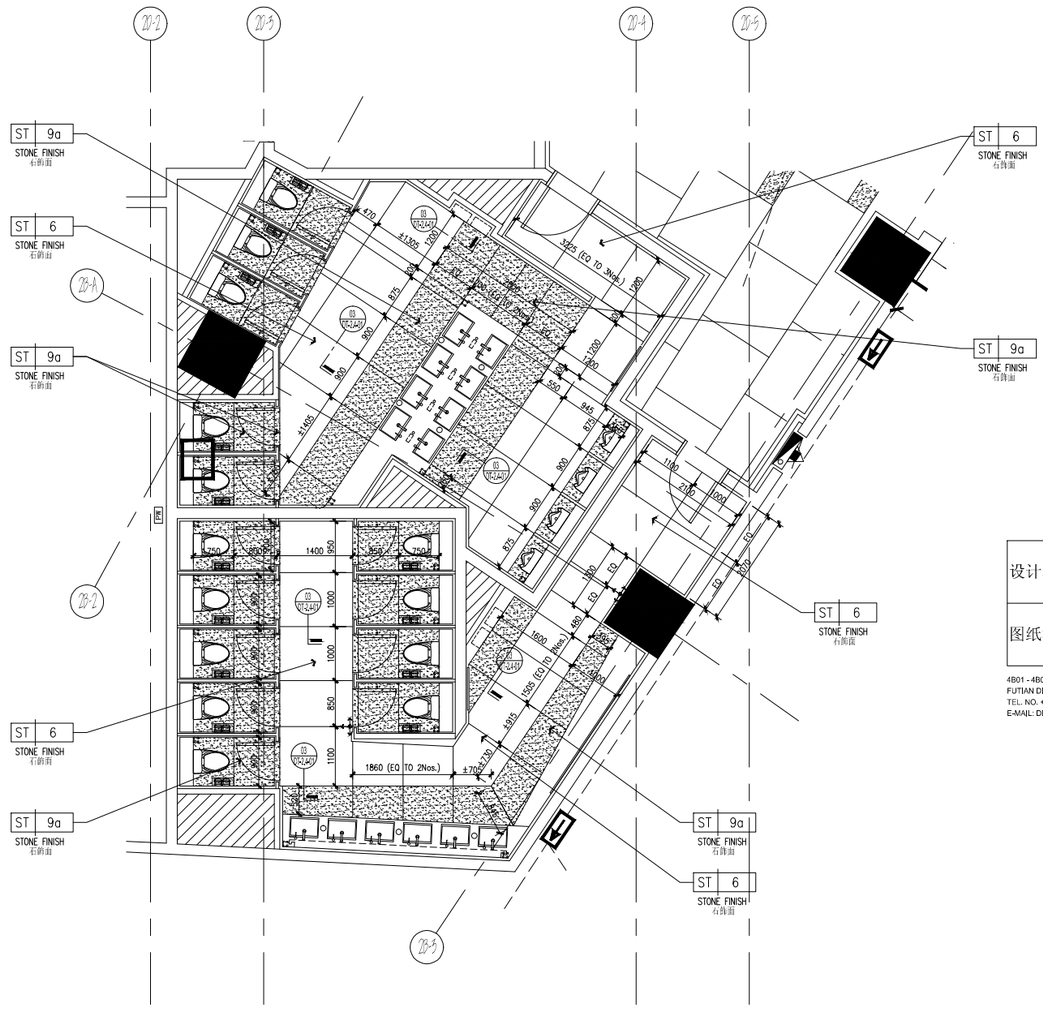

FLOOR COVERING PLAN

地坪飾面圖 SCALE 1:50@A1,1:100@A3

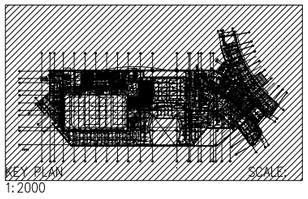

1:2000

漳州融信皇冠假日酒店
RONGXIN CROWNE PLAZA HOTEL
ZHANGZHOU, CHINA

设计单位 CCD 香港海中设计事務所 CHINGCHUNG DESIGN (HK) LTD.
图纸深化 YASHA 浙江亚厦装饰股份有限公司
4B01 - 4B02, EXCELLENCE TIMES PLAZA, 4068 YITIAN ROAD
FUTIAN DISTRICT, SHENZHEN, CHINA
TEL. NO. +86-755-2399-4999 FAX. NO. +86-755-8384-9557
E-MAIL: DESIGN@CCD.COM.HK

DRAWING TITLE

PUBLIC AREA – 公共部份
LEVEL 2 – 二層
RESTROOM – 洗手間
FLOOR COVERING PLAN – 地坪飾面圖

ALL DESIGNS AND SPECIFICATIONS ARE THE PROPERTY OF CHING CHUNG DESIGN (HK) LTD., AND CANNOT USED WITHOUT THEIR WRITTEN PERMISSION, THE SAME SHALL BE RETURNED UPON COMPLETION OF THE PROJECT. DO NOT SCALE DRAWINGS. ALL MEASUREMENTS MUST BE CHECKED ON SITE BY THE CONTRACTORS AND ANY DISCREPANCIES BROUGHT TO THE ATTENTION OF THE DESIGNER OR ARCHITECT. THIS DRAWING IS TO BE USED FOR THE PROJECT AND SEE IDENTIFIED AND NOT TO BE USED ON ANY OTHER PROJECT.

REVISION	DATE
2	01 APR, 2013

Scale 比例 1 : 50 @ A1	Date 日期 20 DEC, 2012
Designed BY 設計	Drawn BY 繪圖
Job NO. 項目編號 HK-1024	APPROVED BY 修改
Sheet NO. 圖號 FC 2.4	