



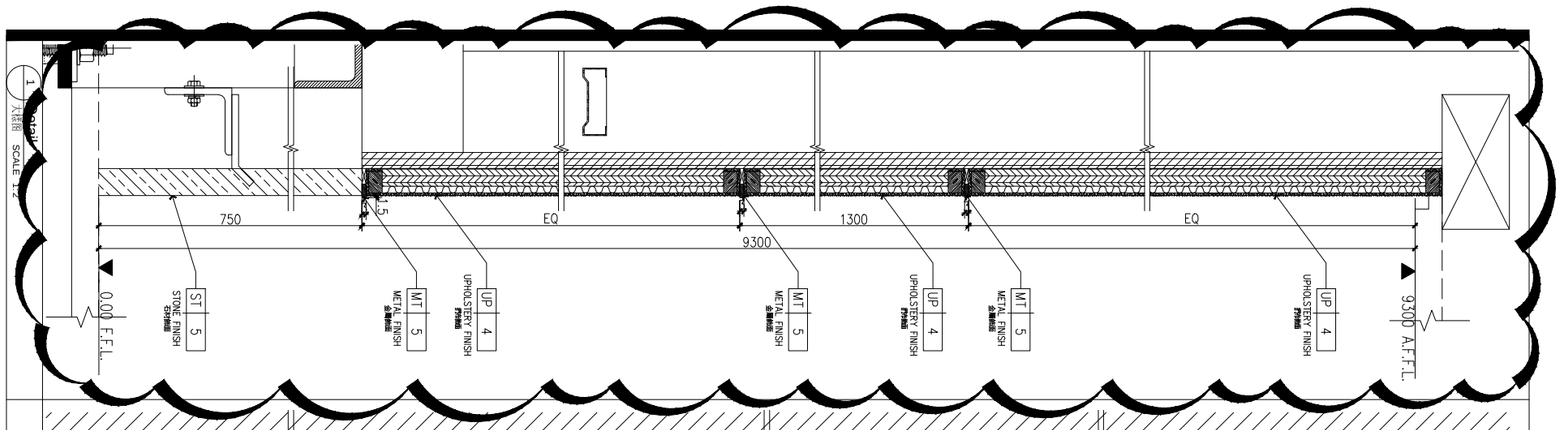


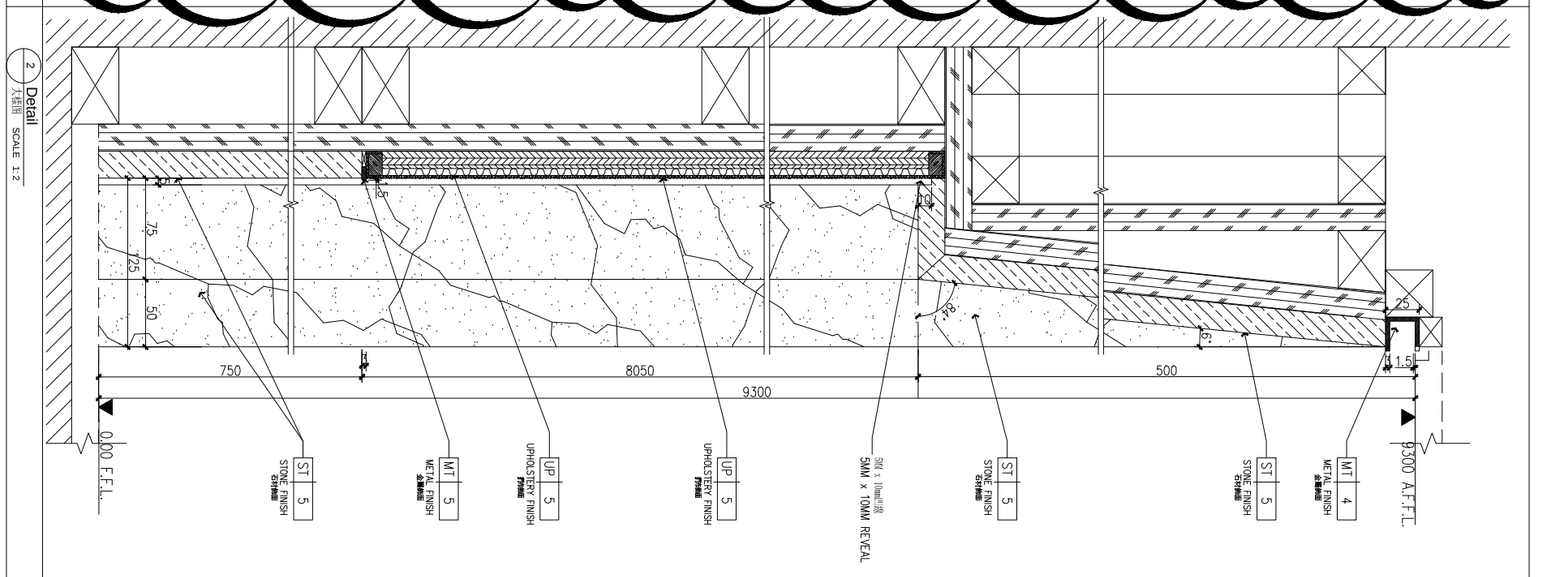

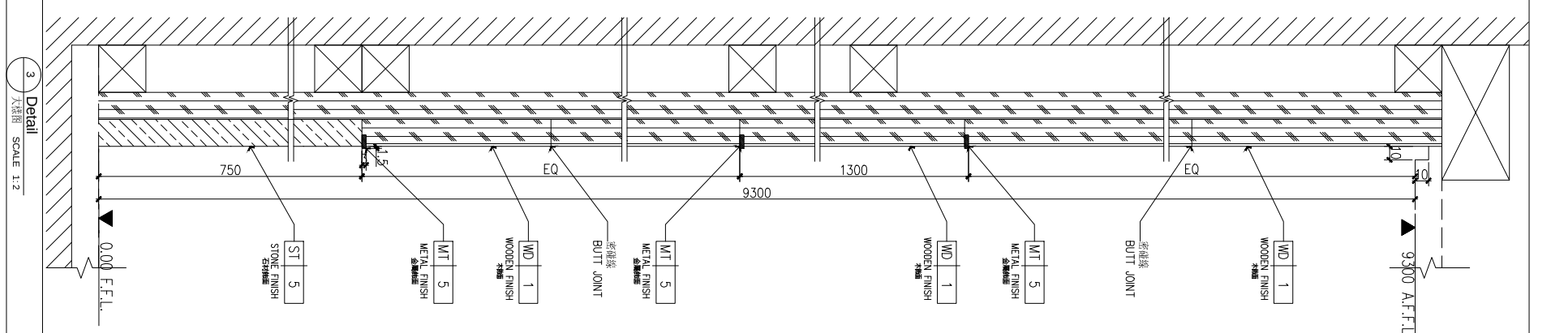

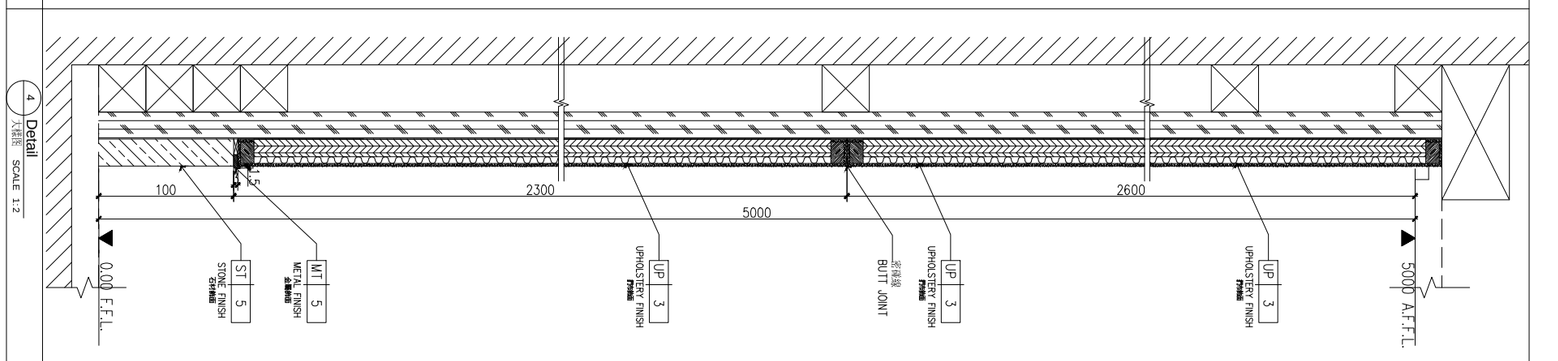

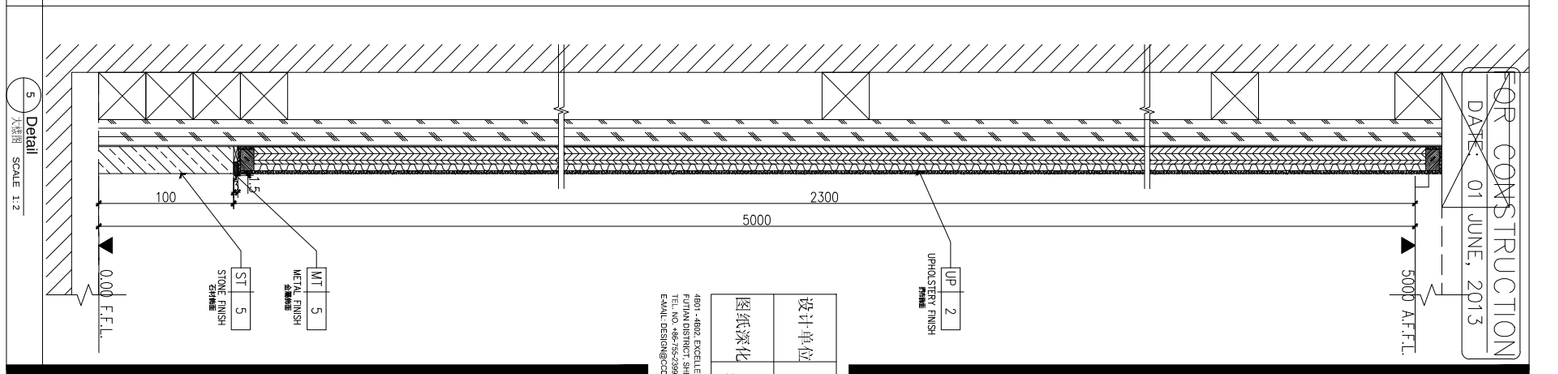

FOR CONSTRUCTION
DATE: 01 JUNE, 2013

设计单位
CCD
香港郑中设计事务所有限公司
图纸深化
YASHA 雅沙
浙江亚厦装饰股份有限公司

4001-4002 EXCELLENCE TIMES PLAZA 卓越时代广场4001-4002室
FUTIAN DISTRICT, SHENZHEN, CHINA 深圳市福田区
TEL NO. +86-755-2399-6999 FAX NO. +86-755-8246-9557
E-MAIL DESIGN@CCD.COM.HK

漳州融信皇冠假日酒店
RONGXIN CROWNE PLAZA HOTEL
ZHANGZHOU, CHINA

DRAWING TITLE
GUESTROOM AREA – 客房部份
BALLROOM & PRE-FUNCTION AREA – 宴会厅及宴前区
TYPICAL WALL DETAILS – 标准墙身大样图

DT-2.3-01

Scale 比例 1 : 2 @ A1
Date 日期 20 DEC. 2012
Designed BY 设计 Drawn BY 绘图
Job No. 工程编号 APPROVED BY 核准
Revision 修改

REVISION
DATE

THIS DRAWING IS COPYRIGHT AND THE PROPERTY OF CCD. ALL RIGHTS ARE RESERVED. THIS DRAWING MUST NOT BE COPIED OR REPRODUCED IN ANY FORM OR PASSED TO ANY THIRD PARTY WITHOUT THE EXPRESS WRITTEN PERMISSION AND CONSENT OF CCD. ANY UNAUTHORISED USE OF THIS DRAWING MAY RESULT IN LEGAL ACTION BEING TAKEN AGAINST THE INFRINGER. ALL DIMENSIONS ARE IN MILLIMETRES UNLESS OTHERWISE NOTED. DO NOT SCALE THIS DRAWING. CHECK DIMENSIONS AND LEVELS ON SITE BEFORE COMMENCING ANY WORK OR SHOP DRAWINGS. REPORT ANY DISCREPANCIES TO CCD BEFORE PROCEEDING. THIS DRAWING IS TO BE READ IN CONJUNCTION WITH ALL RELEVANT ARCHITECTURAL, STRUCTURAL AND SERVICES DRAWINGS AND SPECIFICATIONS.