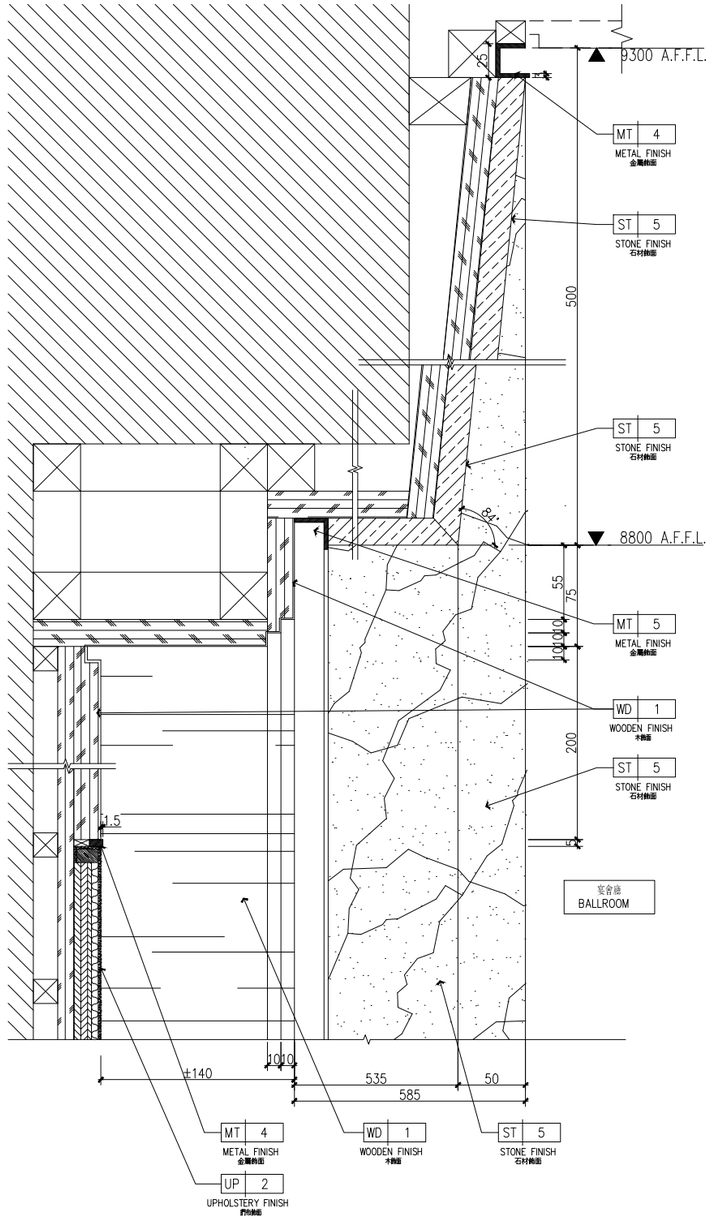

1 Detail
大樣图 SCALE 1:2

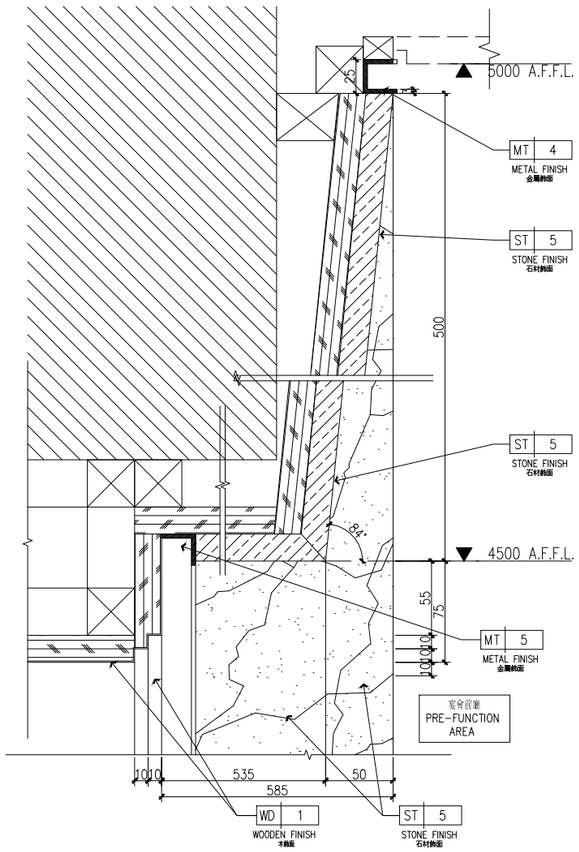

2 Detail
大樣图 SCALE 1:2

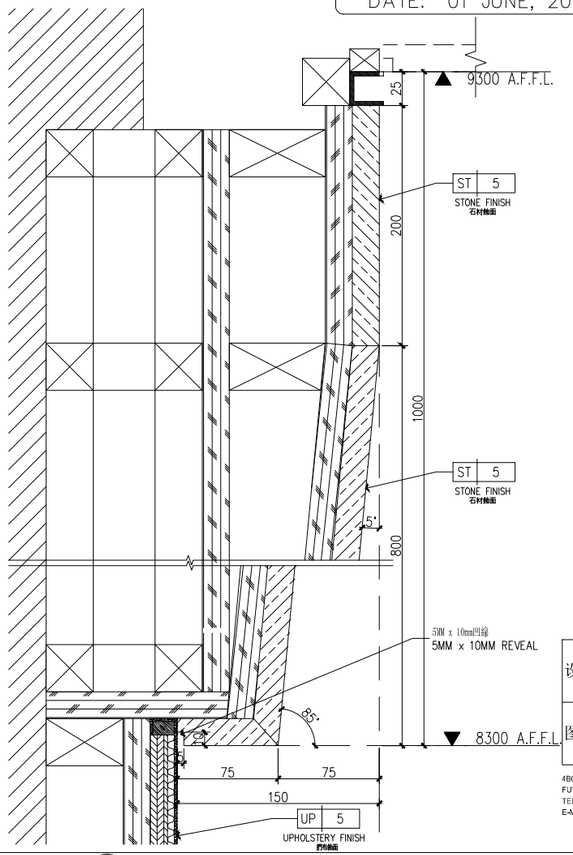

2 Detail
大樣图 SCALE 1:2

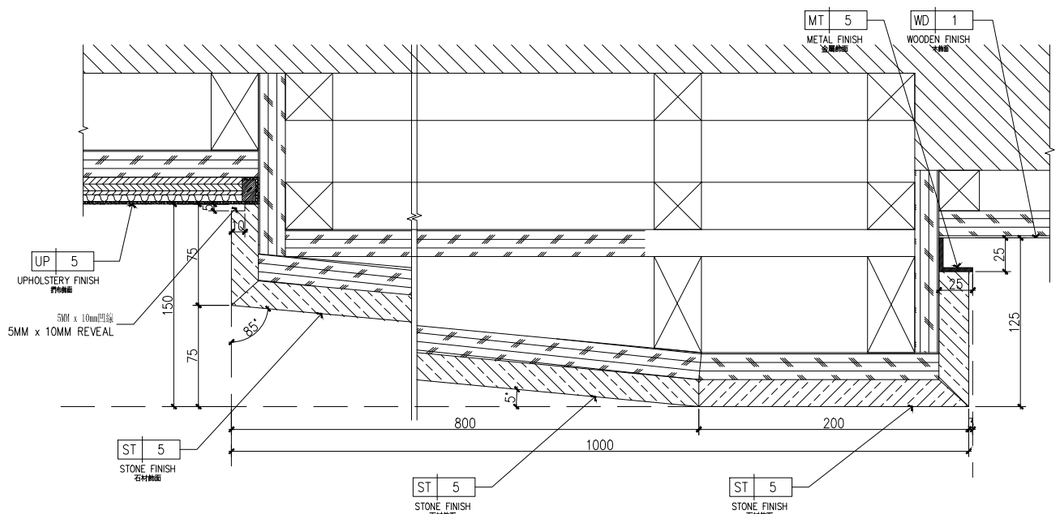

3 Detail
大樣图 SCALE 1:2

FOR CONSTRUCTION
DATE: 01 JUNE, 2013

漳州融信皇冠假日酒店
RONGXIN CROWNE PLAZA HOTEL
ZHANGZHOU, CHINA

设计单位	CCD 香港滕中設計事務所 CHENGCHUNG DESIGN (HK) LTD.
图纸深化	YASHA 浙江亚厦装饰股份有限公司

4B01 - 4B02, EXCELLENCE TIMES PLAZA, 4068 YITIAN ROAD
FUTIAN DISTRICT, SHENZHEN, CHINA
TEL. NO. +86-755-2399-4999 FAX. NO. +86-755-[illegible]-9557
E-MAIL: DESIGN@CCD.COM.HK

DRAWING TITLE
GUESTROOM AREA – 客房部份
BALLROOM & PRE-FUNCTION AREA – 宴會廳及宴會前廳
TYPICAL WALL DETAILS – 標準墻身大樣圖

ALL DESIGNS AND SPECIFICATIONS ARE THE PROPERTY OF CHENG CHUNG DESIGN (HK) LTD., AND CANNOT USED WITHOUT THEIR WRITTEN PERMISSION. THE SAME SHALL BE RETURNED UPON COMPLETION OF THE PROJECT. DO NOT SCALE DRAWINGS. ALL MEASUREMENTS MUST BE CHECKED ON SITE BY THE CONTRACTORS AND ANY DISCREPANCIES BROUGHT TO THE ATTENTION OF THE DESIGNER OR ARCHITECT. THIS DRAWING IS TO BE USED FOR THE PROJECT AND SEE IDENTIFIED AND NOT TO BE USED ON ANY OTHER PROJECT.

REVISION	DATE

Scale 比例 1 : 2 @ A1	Date 日期 20 DEC, 2012
Designed BY 設計	Drawn BY 繪圖
Job NO. 項目編號 HK-1024	APPROVED BY 核准
Sheet NO. 圖號	DT-2.3-02