

FOR CONSTRUCTION
DATE: 01 JUNE, 2013


# 漳州融信皇冠假日酒店
# RONGXIN CROWNE PLAZA HOTEL
ZHANGZHOU, CHINA

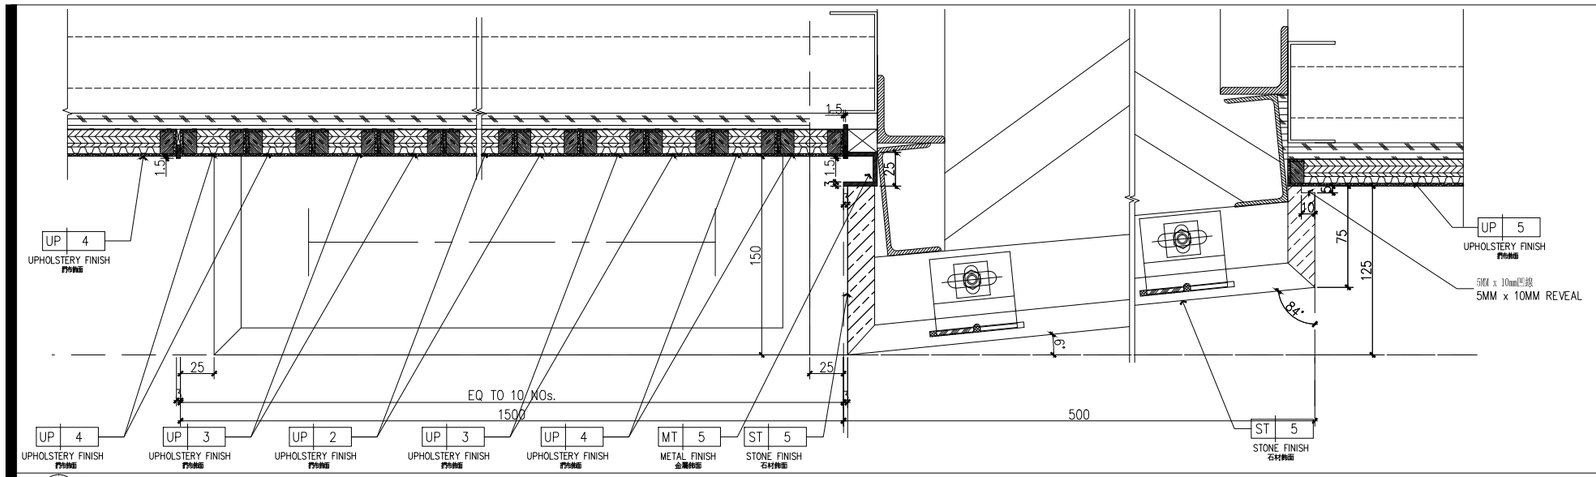



1 Detail 大样图 SCALE 1:2

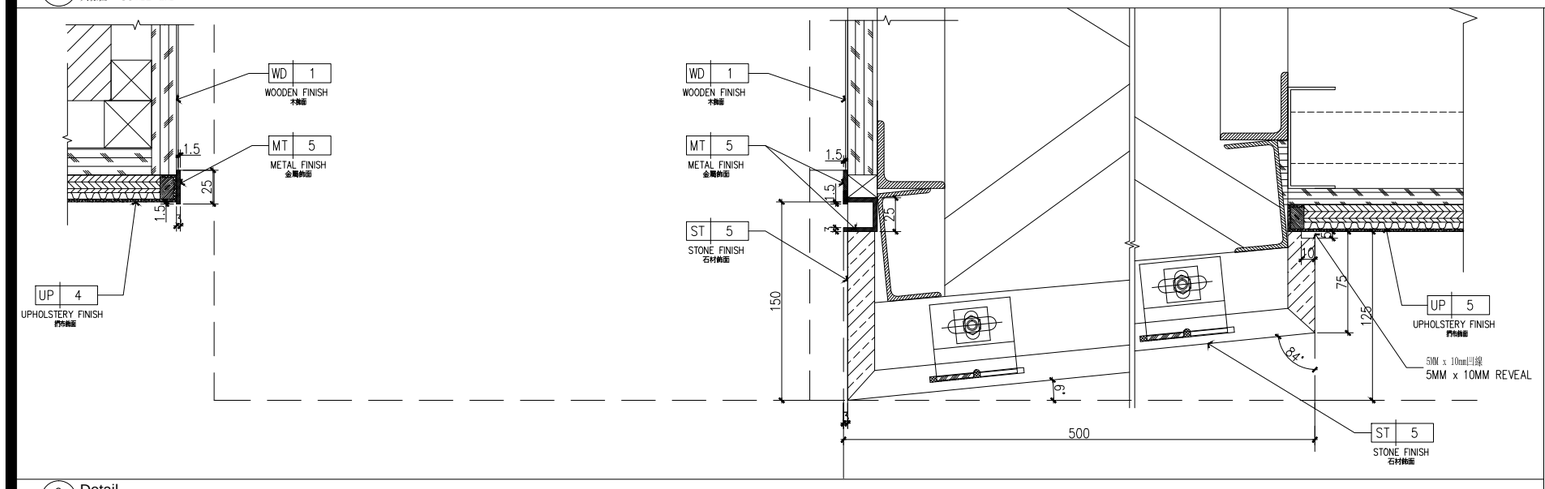


2 Detail 大样图 SCALE 1:2

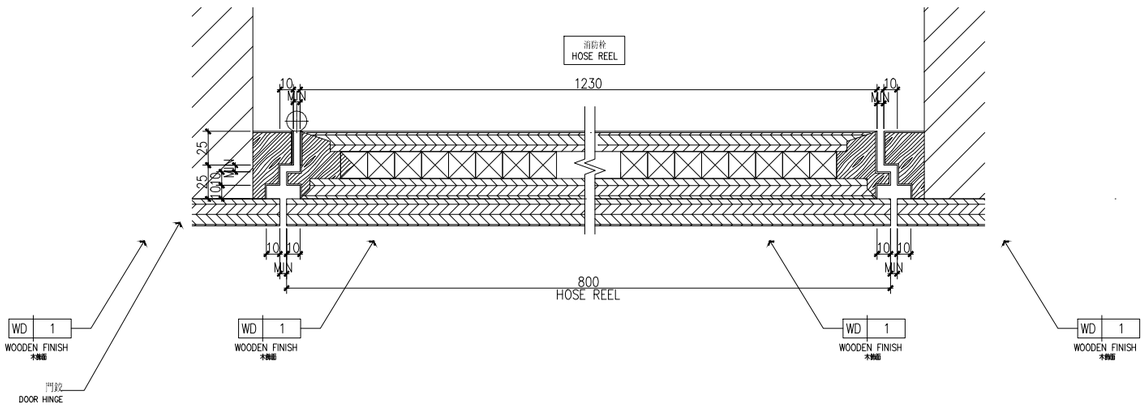


3 Detail 大样图 SCALE 1:2

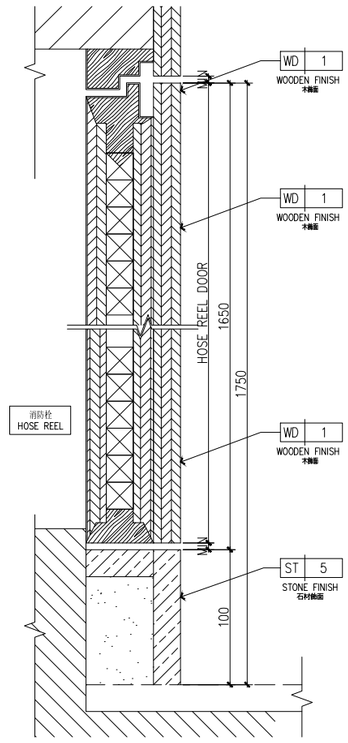


4 Detail 大样图 SCALE 1:2

| | |
|---|---|
| 设计单位 | CCD 香港郑中设计事务所 CHENG CHUNG DESIGN (HK) LTD. |
| 图纸深化 | YASHA 雅仕维 浙江亚厦装饰股份有限公司 |


4B01 - 4B02, EXCELLENCE TIMES PLAZA, 4068 YITIAN ROAD
FUTIAN DISTRICT, SHENZHEN, CHINA
TEL. NO. +86-755-2399-4999 FAX. NO. +86-755-2399-4557
E-MAIL: DESIGN@CCD.COM.HK


DRAWING TITLE
客房套房及客卫 – 客房部份 – 浴室间大样图
GUESTROOM AREA – BATHROOM & PRE-FUNCTION AREA TYPICAL WALL DETAILS – 标准墙身大样图


ALL DESIGNS AND SPECIFICATIONS ARE THE PROPERTY OF CHENG CHUNG DESIGN (HK) LTD., AND CANNOT GIVEN OUT THEIR WRITTEN PERMISSION, THIS SAME SHALL BE RETURNED UPON COMPLETION OF THE PROJECT. DO NOT SCALE DRAWINGS. ALL MEASUREMENTS MUST BE CHECKED ON SITE BY THE CONTRACTORS AND ANY DISCREPANCIES BROUGHT TO THE ATTENTION OF THE DESIGNER OR ARCHITECT. THIS DRAWING IS TO BE USED FOR THE PROJECT AND URN IDENTIFIED AND NOT TO BE USED ON ANY OTHER PROJECT.


REVISION DATE

Scale 比例 1 : 2 @ A1
Date 日期 20 DEC, 2012
Designed BY 設計 Drawn BY 繪圖
Job NO. 項目編號 APPROVED BY 核准
HK-1024
Sheet NO. 圖號 DT-2.3-03