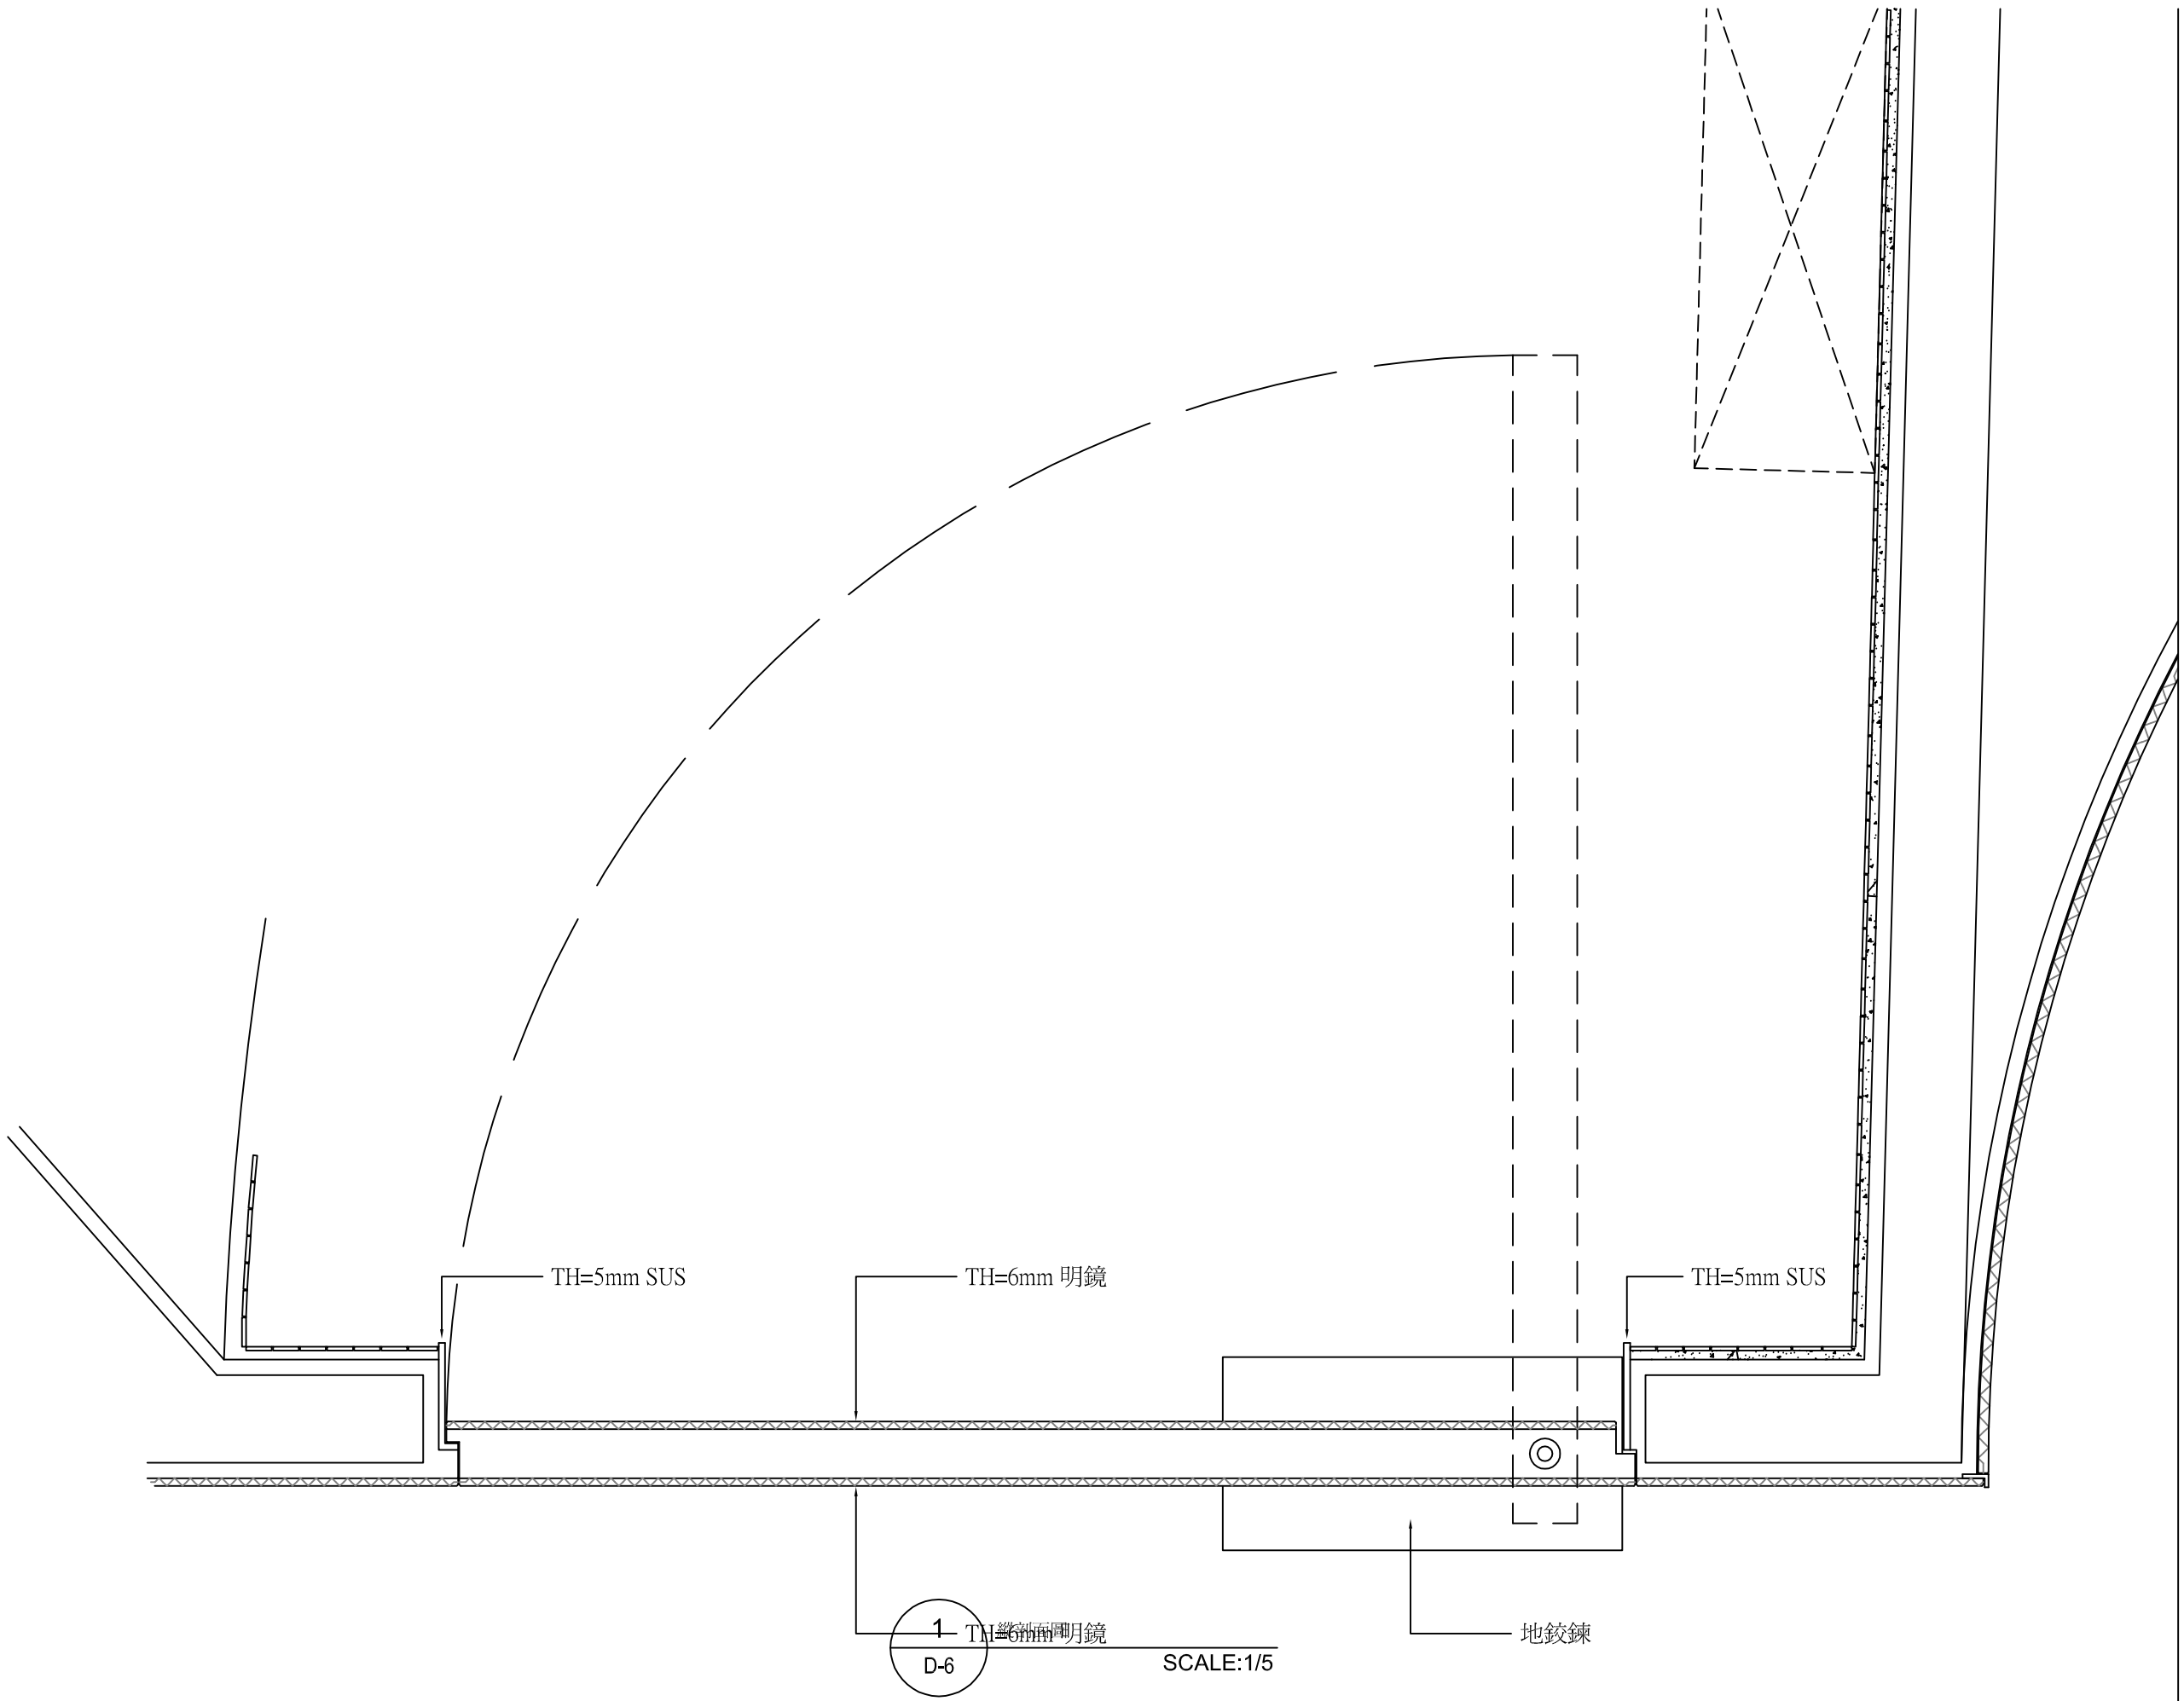


Revision

PROPOSED NOTE FOR TITLE BLOCK

- ALL CONCEPTS, ARRANGEMENTS, DRAWINGS, SPECIFICALTIONS ARE OWNEND BY, AND THE PROPERTY OF RICH HONOUR AND WHERE CREATED. EVOLVED AND DEVELOPED FOR USE ON AND IN PLANS SHALL NOT BE USED ON AND IN CONJUNCTION WITH. THE SPECIFIED PROJECT PLANS SHALL NOT BE USED BY OR DESCLOSED TO ANY PERSON, FIRM OR CORPORATION FOR ANY PURPOSE WHATSOEVER WITHOUT THE PERMISSION OF THIS DESIGN OFFICE.
- CONTRACTOR TO CHECK AND VERIFY ALL DIMENSIONS AND CHECK ALL JOB CONDITIONS ON THE SITE PRIOR TO COMMENCEMENT OF THE WORK. REPORT ANY DISCREPENCY TO RICH HONOUR.
- ONLY DRAWINGS STAMPED "FINAL FOR CONSTRUCTION" ARE TO BE USED FOR CONSTRUCTION.
- ANY ALTERATION SHOULD BE REPORTED TO CHIEF DESIGN CONSULTANT. A WRITTEN PERMIT & SIGNATURE SHOULD BE REQUIRED BOTH FROM DESIGN CONSULTANT & ADMINISTRATOR OF DESIGN DEPARTMENT.

Rich Honour 匯儀設計
Designer & Associates

台北市南京東路四段75號11樓
11F, 75, Nanking E. Rd., Sec. 4, Taipei, Taiwan.
Tel:(02)545-6011 Main No.:545-2122
Fax:001-886-2-545-6011
E-mail: rhidc@ms26.hinet.net

Project No.

Project

HEARTS ON FIRE
THE WORLD'S MOST PERFECTLY CUT DIAMOND

JungShiau Flagship Shop

Title

展示壁櫃詳圖

Scale	Call No.
1/X	
Drawn: 李春美	Date: 2006/02/03
Checked	Date
Approval	Date
DwgNo.: D-6	Sheet No.