© COPYRIGHT BY HIRSCH/BEDNER AND ASSOCIATES ALL RIGHTS RESERVED.

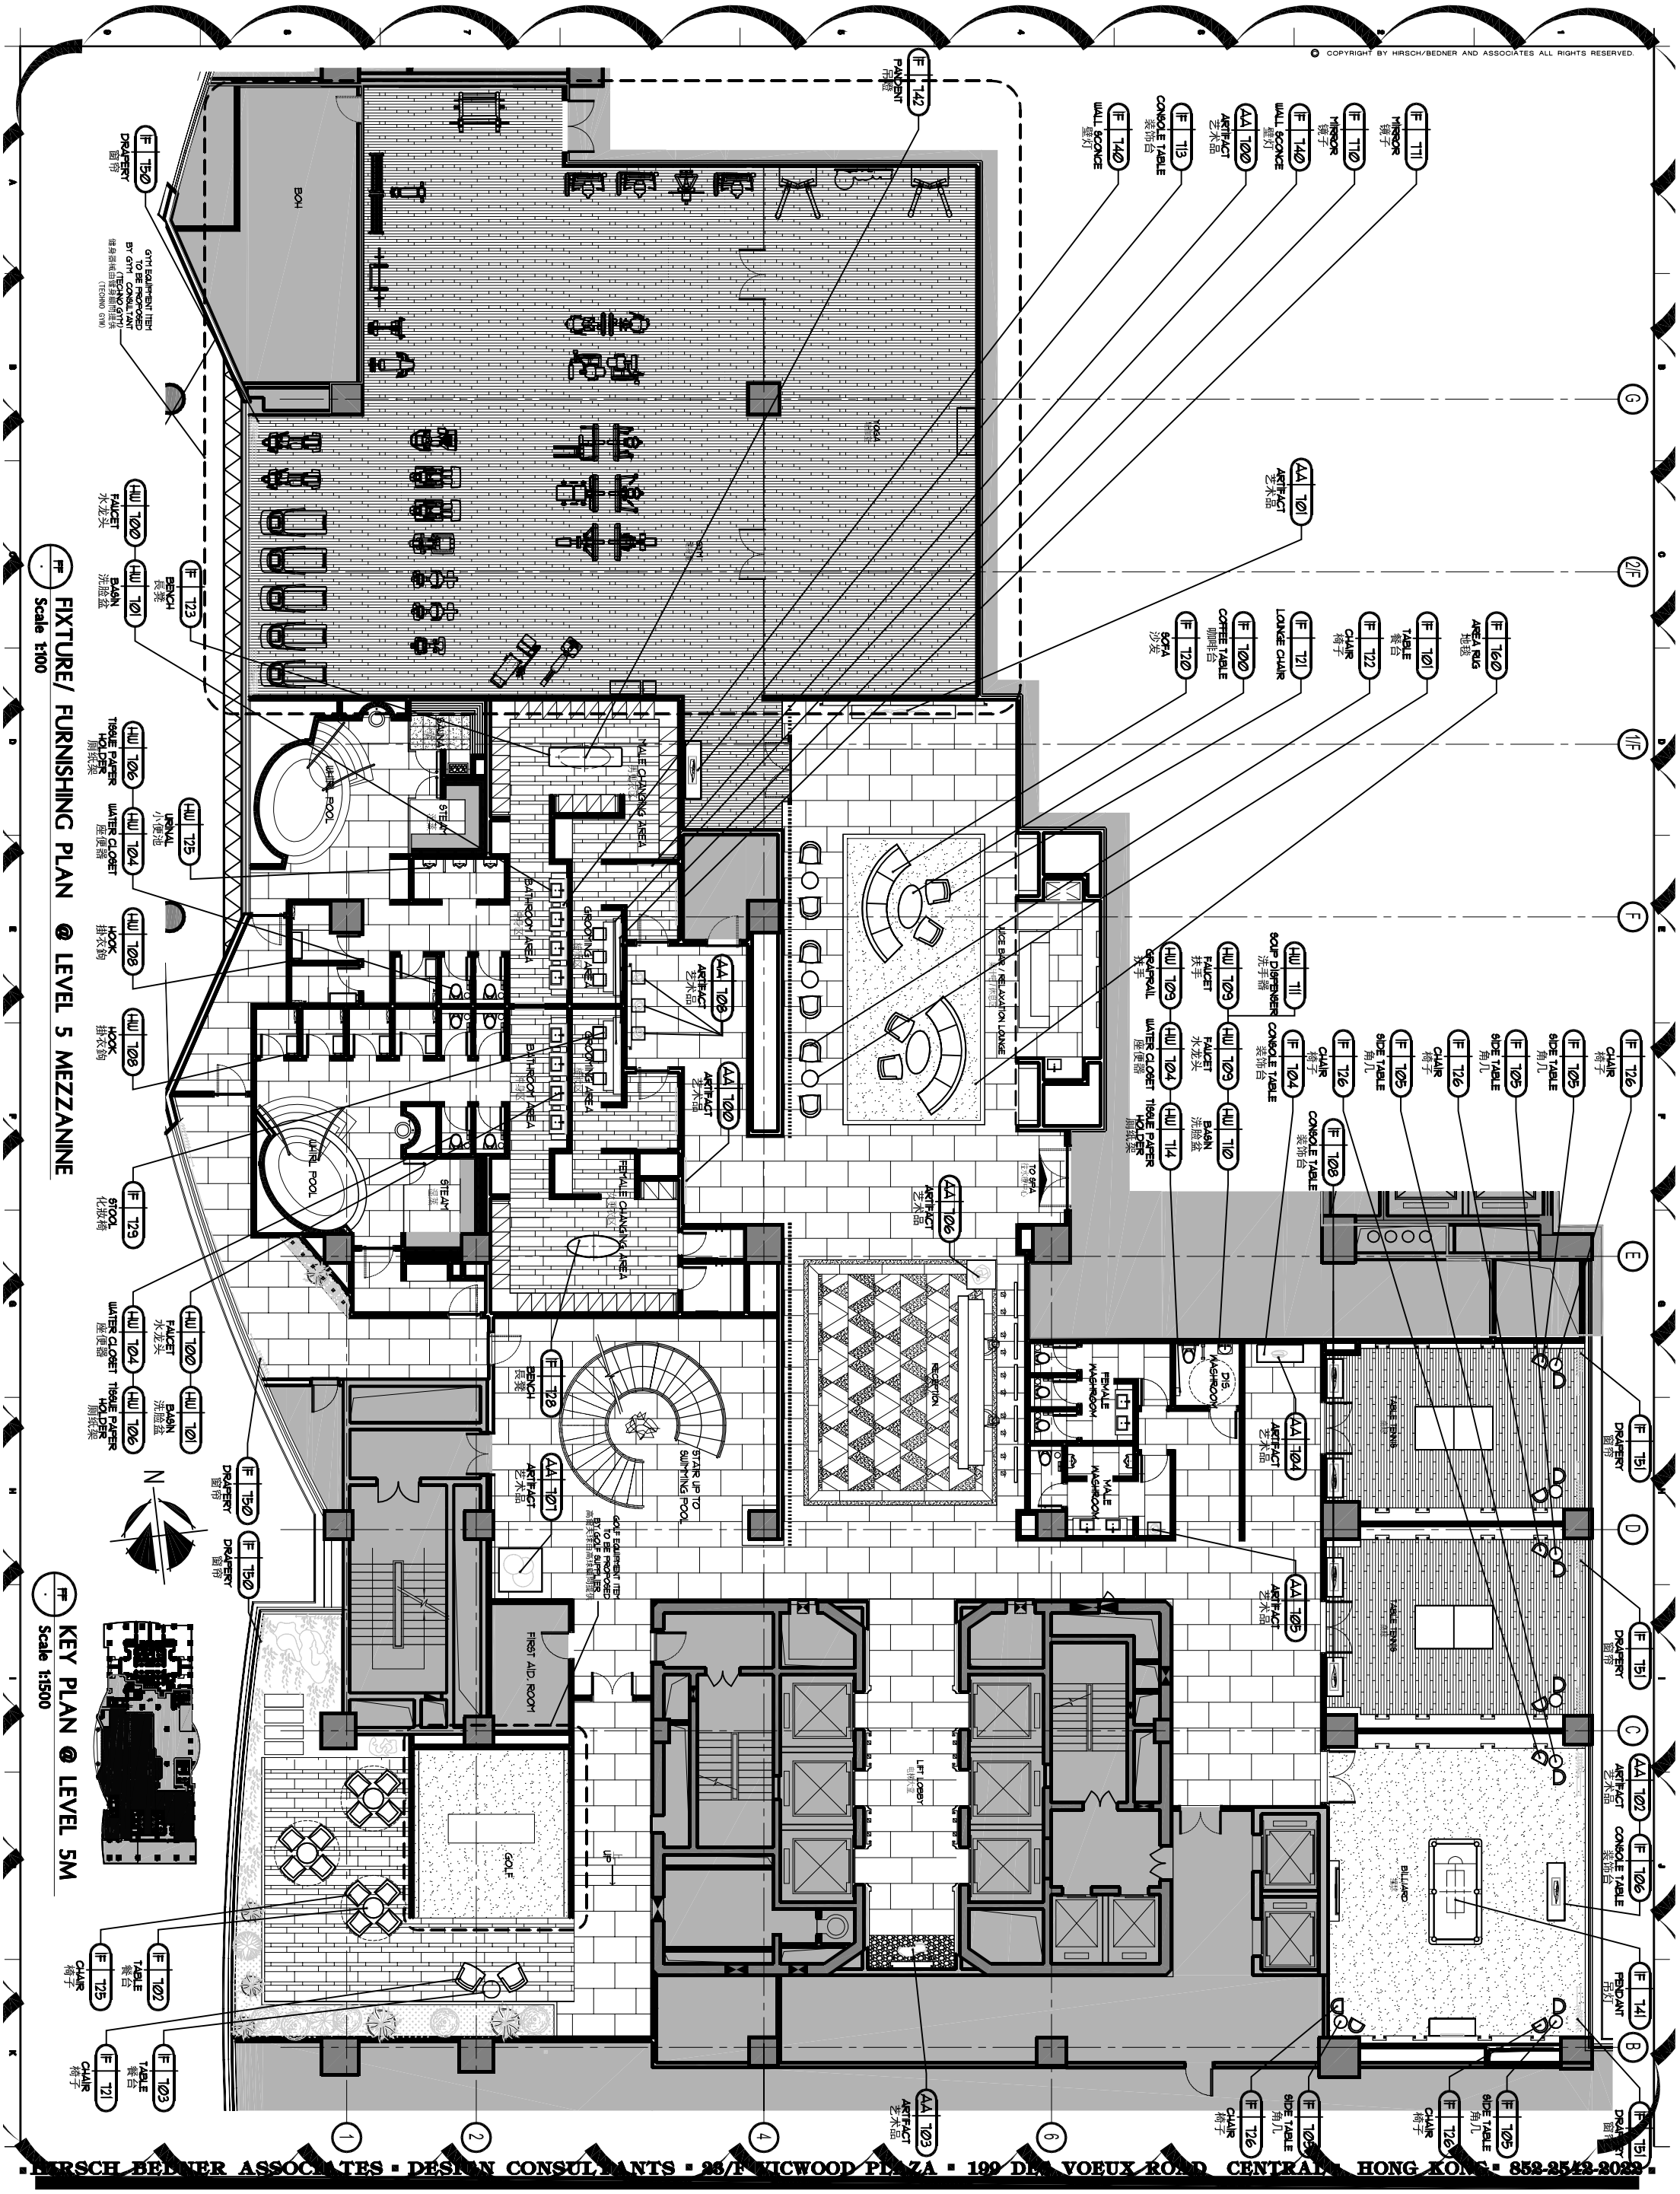

HIRSCH BEDNER ASSOCIATES ▪ DESIGN CONSULTANTS ▪ 23/F VICWOOD PLAZA ▪ 199 DES VOEUX ROAD CENTRAL ▪ HONG KONG ▪ 852-2542-2022

REVISIONS DATE

This drawing is for information only to be used by the contractors as a general arrangement of interior conditions. It has been made from available information, however measurements are to be verified on project site. This drawing must be verified and approved prior to final detailing and fabrication.

This drawing is the property of HIRSCH BEDNER AND ASSOCIATES and is not to be reproduced or copied in whole or in part. It is only to be used for the project and site specifically identified herein and is not to be used on any other project. It is to be returned upon request.

APPROVED

DRAWN BY

DATE

SCALE 1:100

SHEET No. FF 8.1

PROJECT No. 2829.00

DRAWING TITLE

FURNITURE REVISE 12 SEP 2022

LEVEL 5 MEZZANINE

HEALTH CLUB & FLOW SPACE & CHANGING ROOM

FIXTURE/ FURNISHING PLAN

五樓夾層更衣室家具佈置圖

LANDISON HOTELS & RESORTS

杭州萧山雷迪森酒店

LANDISON HOTEL

XIAOSHAN HANGZHOU

WWW.HBADESIGN.COM