

[illegible]

GENERAL NOTES:

池内配件参数表			
图例	名称	数量	单位
	给水口	12	个
⑤	涌泉喷嘴	7	个
	主排回水口	6	个
	排空气	7	个
	溢水口	16	个



WP707 儿童/幼儿戏水池内配件布置图

1:100

 P & A ENGINEERING LIMITED 博安工程技术有限公司		香港九龍 九龍彌敦道578號八號 商業大廈6字樓612室 Tel: (852)7257182 (852)2795801 Fax: (852) 2796200 Website: www.pandaeengineering.com	
TITLE 項目內容:		WP707 兒童、幼儿戏水池内配件布置图	
THIS PRINT IS COPYRIGHT ARE THE PROPERTY OF P & A ENGINEERING LIMITED AND SHALL REMAIN SO UNDER ALL CIRCUMSTANCES		SCALE 比例	
CHECKED BY 校核	DESIGN BY 繪圖	DATE	日期
APPROVED BY 審核	FILE NO.	PA-WP707-02	2014-01-24
STATUS OF DRAWING	DRAWING NO. 圖號	REV.	修改
UNDER DRAWING			
AS-TITLED DRAWING			

[illegible]

GENERAL NOTES:

施工图纸		 P & A ENGINEERING LIMITED 榮安永祥工程有限公司 Rm. 8, 6/F., Corporation Square, 8 Des Voeux Road, 1st Floor, Kowloon, Hong Kong. Tel: (852) 27551182 (852) 27558801 Fax (852) 27582060 Website: www.pandaeengineering.com	
PROJECT 项目名称: 辽宁省铁岭市星悦南岸·综合商业区 (一期) 水上乐园		TITLE 项目名称: WP707 儿童/幼儿戏水池土建预埋图	
SCALE 比例 CHECKED BY 校制 APPROVED BY 审批		STATUS OF DRAWING ISSUED DRAWING SITE DRAWING AS-BUILT DRAWING	
THIS PRINT IS COPYRIGHT ARE THE PROPERTY OF P & A ENGINEERING LIMITED AND SHALL REMAIN SO UNDER ALL CIRCUMSTANCES		REFERENCE 参考号 DRAWN BY 制圖 刘兵伟 DATE 日期 2014-01-24 DRAWING NO. 圖號 PA-WP707-03 REV. 修改	

施工圖

P & A ENGINEERING LIMITED
保榮水利工程有限公司




香港九龍
九龍彌敦道第八號
而榮大廈6字樓寫字室

Rm. 8, 6/F, Corporation Square,
8 Lam Lo St., Kowloon Bay,
Kowloon, Hong Kong.
Tel: (852) 2795182, (852) 2756801
Fax: (852) 2796080
Website: www.pandaeengineering.hk

辽宁省铁岭市星悦南岸·综合商业区
(一期)水上乐园

TITLE 项目内容:

WP707 儿童/幼儿戏水池土建预埋图

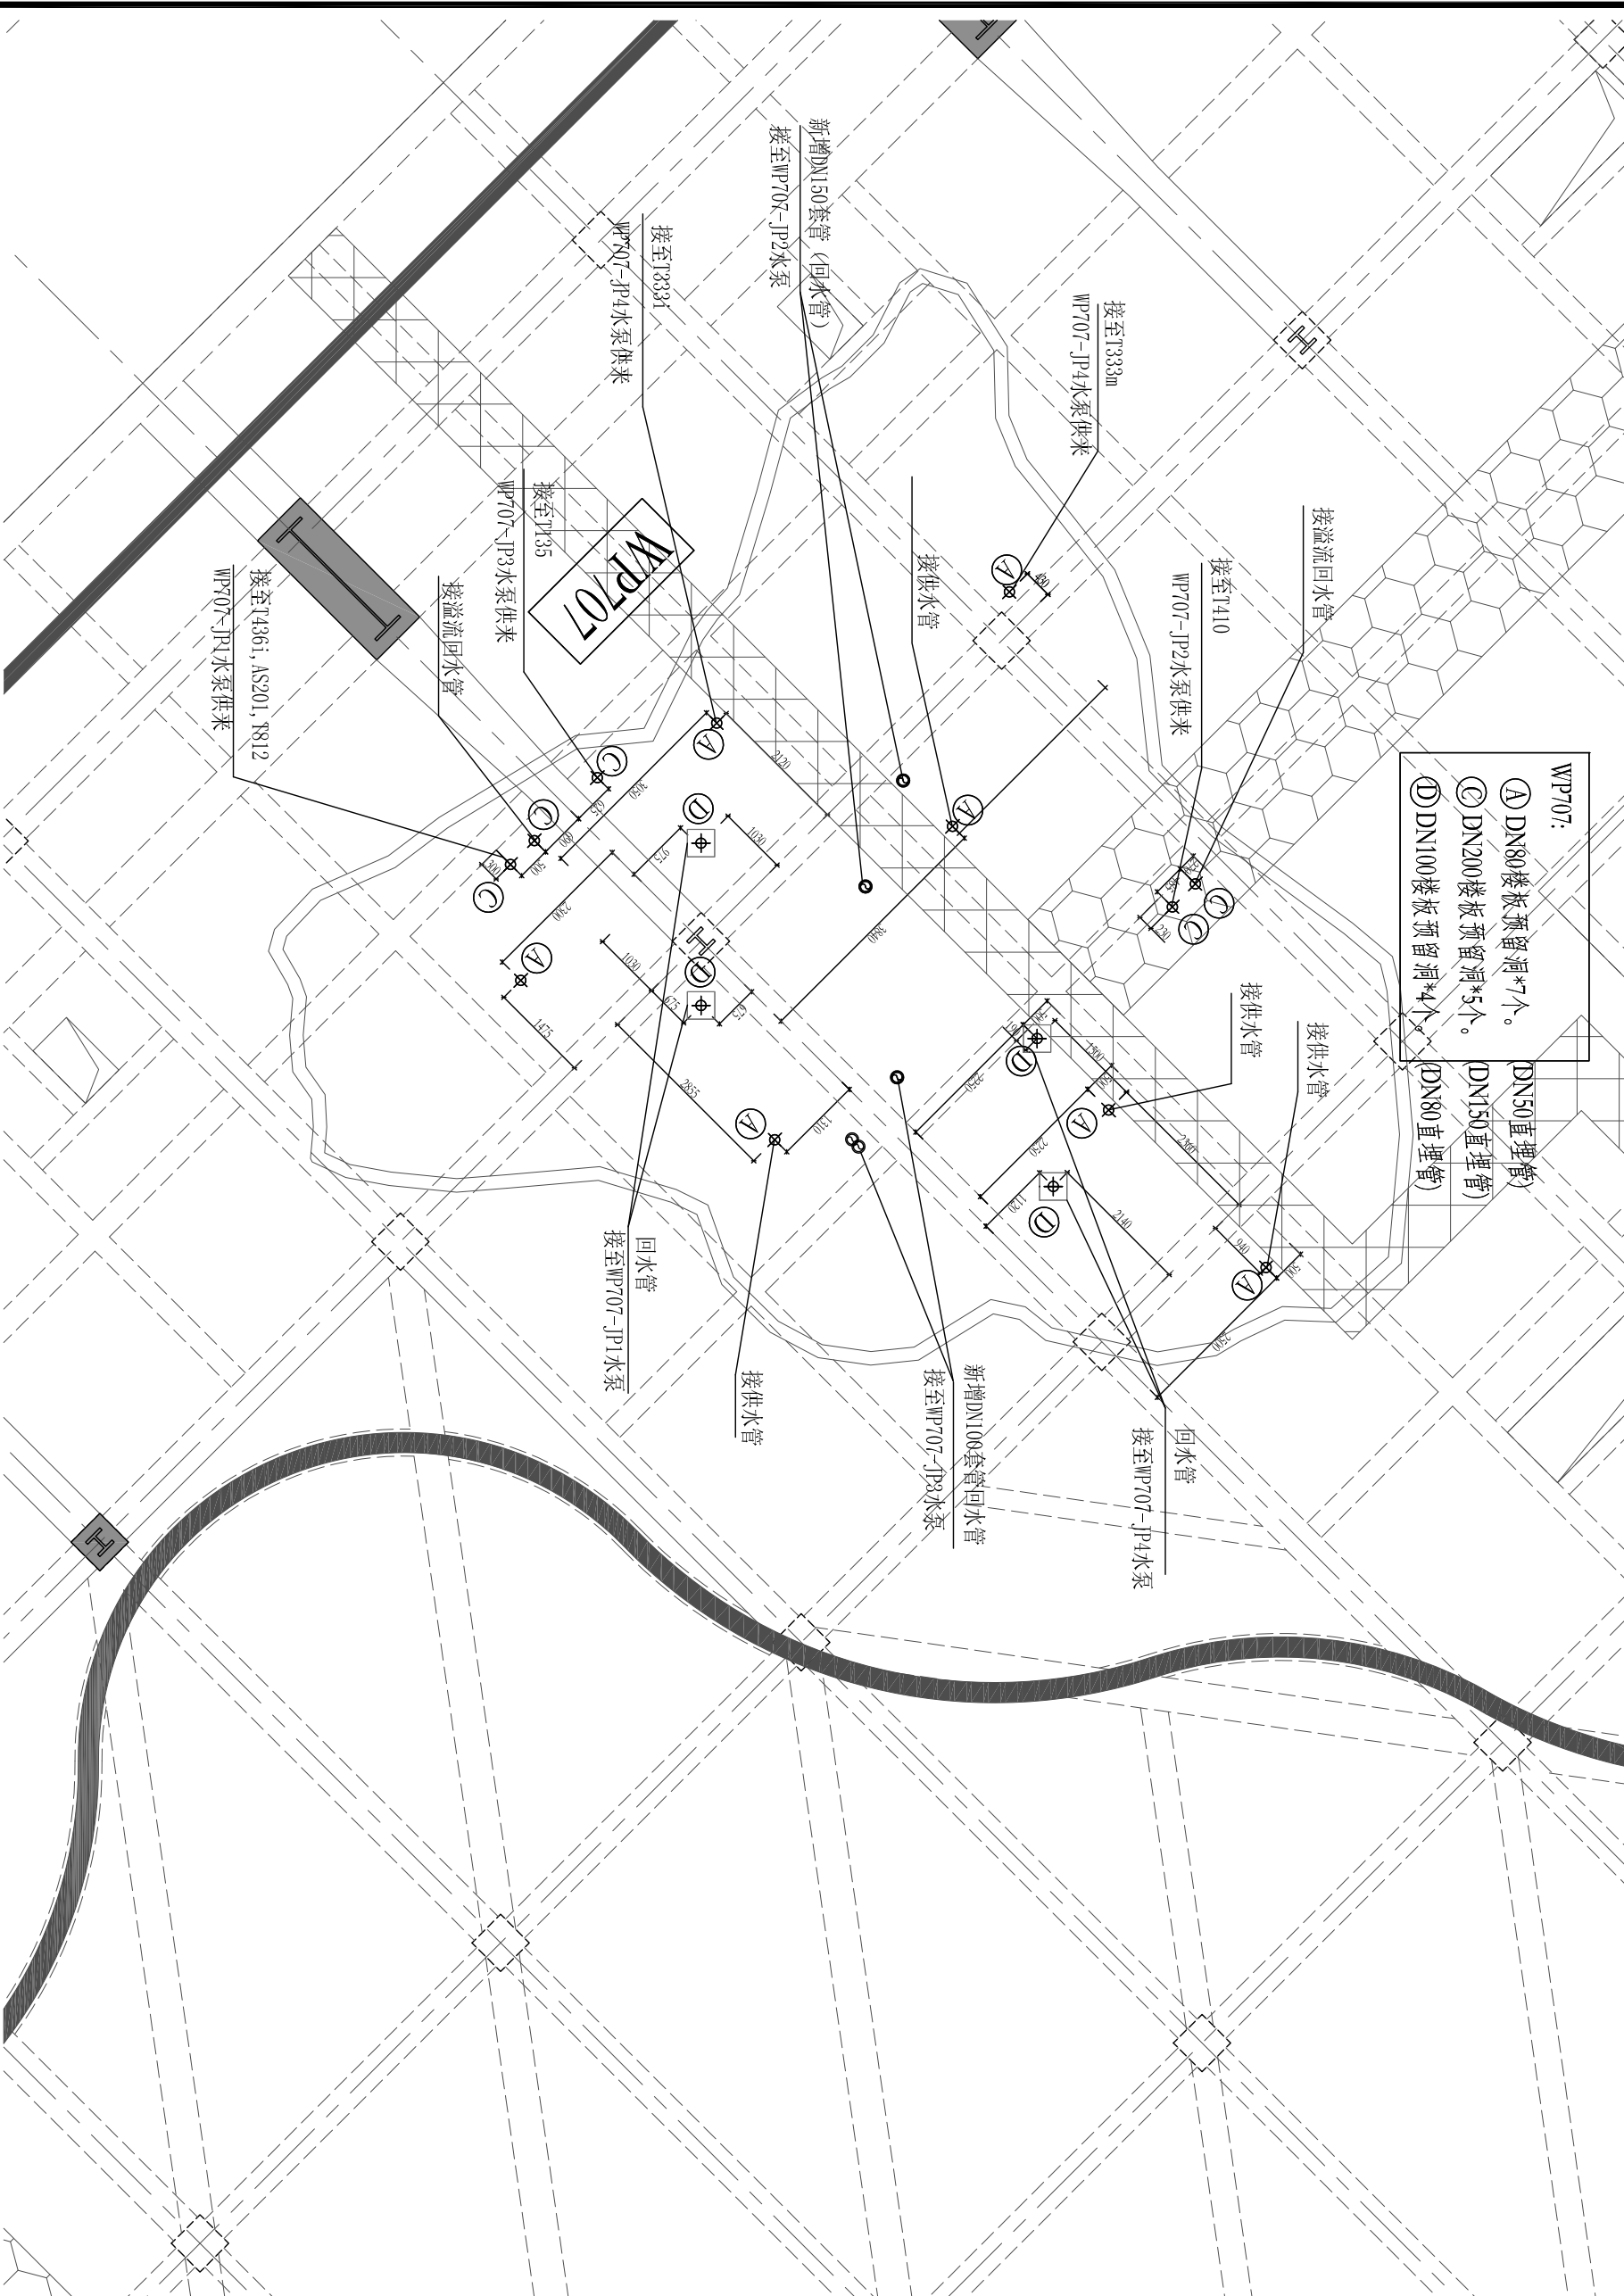

WP707 儿童/幼儿戏水池土建预埋图

1:100

[illegible]

GENERAL NOTES:

STATUS OF DRAWING	DRAWING NO. 圖號	REV. 修改
TENDER DRAWING	PA-WP707-05	
SHOP DRAWING		
AS-FITTED DRAWING		

施工圖

P & A ENGINEERING LIMITED

香港水利工程有限公司

香港九龍
九龍彌敦道第八號
而華大廈六字樓八室

Pm, 8, 6/F, Corporation Square,
8 Lam Luk St., Kowloon Bay,
Kowloon, Hong Kong.
Tel: (852) 275557182, (852) 2756801
Fax: (852) 27462060
Website: www.pandengineeringltd.com

辽宁省铁岭市星悦南岸·综合商业区
(一期)水上乐园

TITLE 項目内容:

WP707 儿童/幼儿戏水池机房设备布置图

THIS PRINT ITS COPYRIGHT ARE THE PROPERTY OF P & A ENGINEERING LIMITED AND SHALL REMAIN SO UNDER ALL CIRCUMSTANCES

SCALE 比例	REFERENCE 参考
----------	--------------

CHECKED BY 校對	DRAWN BY 繪圖
	劉王佳



