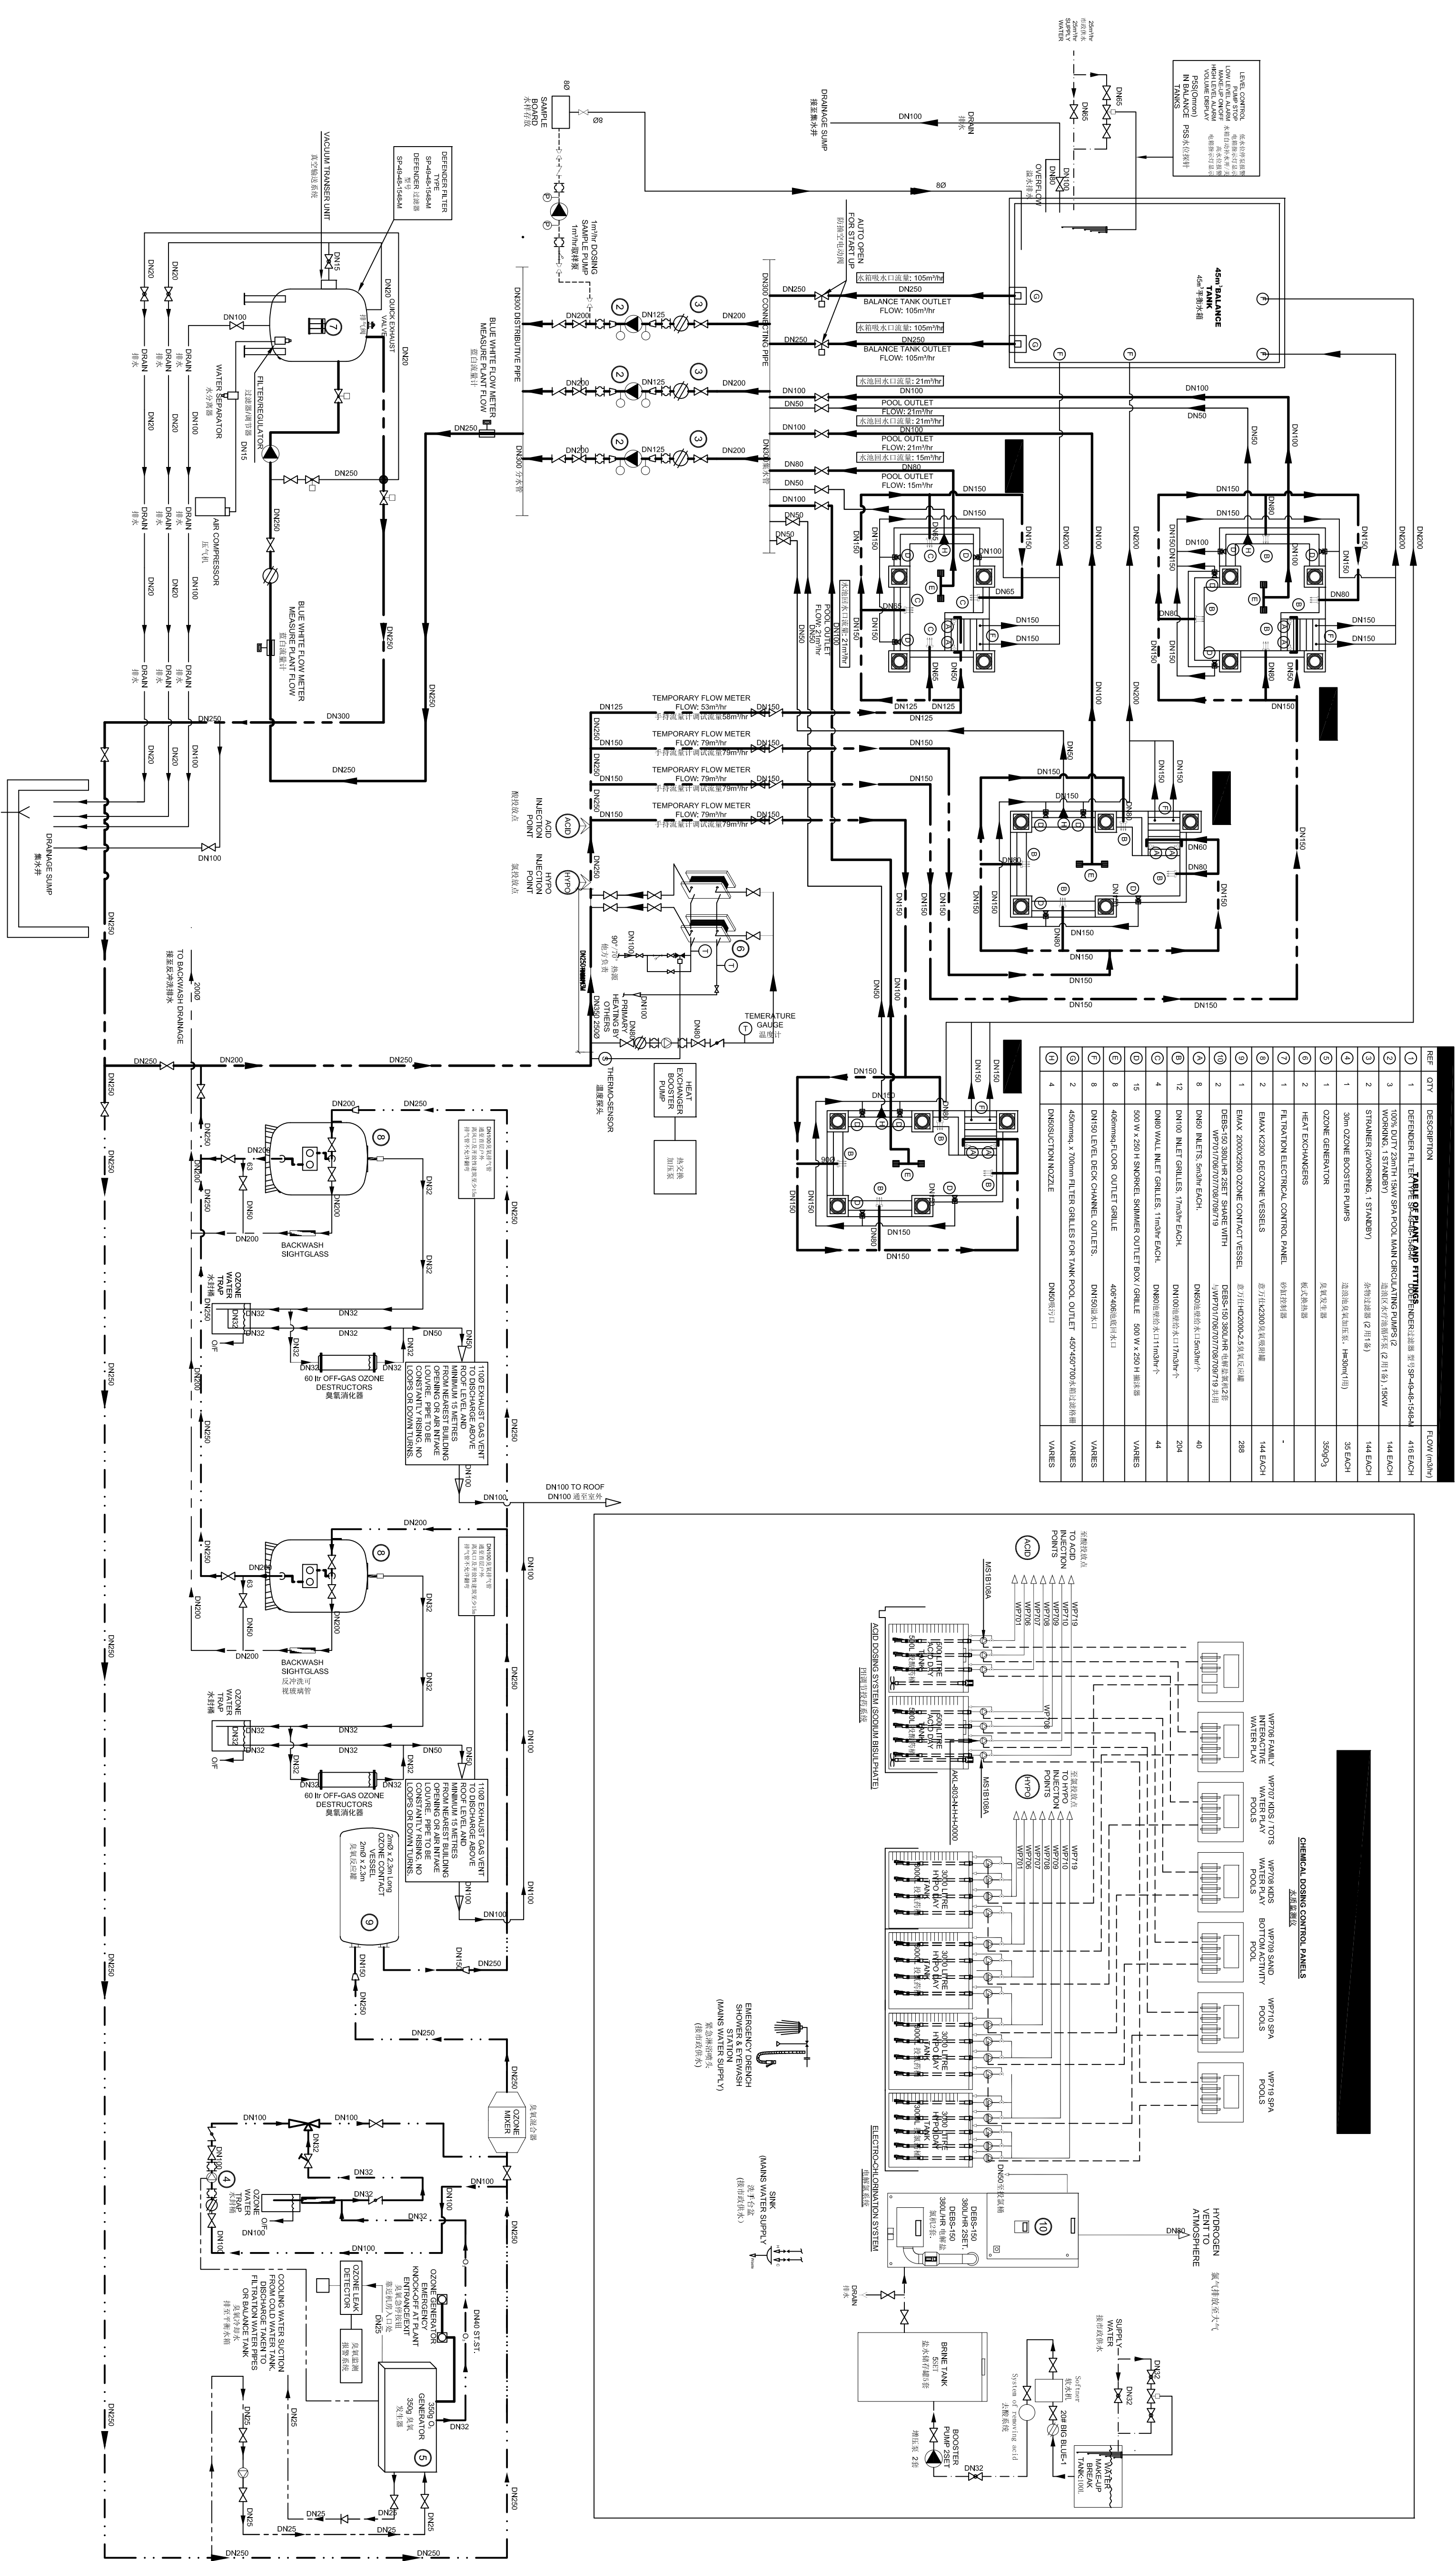


	LEGEND		图例
	AUTOMATIC CONTROL		PUMP
	电动机		STRAINER 各种过滤器
	BUTTERFLY VALVE		PRESSURE GAUGE 压力表
	BRAN POINT 取样点		WELD 管道焊接头
	FLOW METERS 流量计		V-TYPE SPARGER 大小泡
	AIR (CORRECTION)		SQUARE NIPPLE
	CHLORIDE 氯化物		Y-TYPE SPARGER 大小泡
	TEMPERATURE GAUGE 温度计		DRAIN 排水止回阀
	SPIRAL VALVE		CHECK VALVE 止回阀

DESIGN DATA设计参数:															
Ref	Pool	Area 池面积 (m2)	Depth 池深 (m)	Volume 池容 (m3)	Turnover 循环周期 (hrs)	Pool Flow 循环流量 (m3/hr)	Pool Temp 池水温度 (℃)	Source Temp 水源温度 (℃)	Feed water flow rate 给水流速 (m/s)	Return water flow rate 回水流速 (m/s)	First Heating Time 初次加热时间 (h)	Total Heat transfer 总传热量 (KW)	Ozone supply量 臭氧投放量 (mg/l)	Reaction time of ozone臭氧 反应时间 (S)	First Feeding time 初次加水时间 (h)
	Wave Pool Area Spas 造浪池区域水疗池														
W-7101/1	Spa Pool No.1(indoor)	30	0.9	27	0.34	79	40	7							
W-7101/2	Spa Pool No.2(outdoor)	20	0.9	18	0.34	53	40	7							
W-7101/3	Spa Pool No.3(outdoor)	30	0.9	27	0.34	79	40	7							
W-7101/4	Spa Pool No.4(outdoor)	30	0.9	27	0.34	79	40	7							
	TOTAL	80	-	99	-	291	-	-	1.63	0.63	24	575	1.22	90	5.5

[illegible]

GENERAL NOTES:									
施 工 图 纸									
CLIENT									
辽宁同济置业有限公司									
ARCHITECT									
凯里森建筑事务所(中国)									
CONSULTANT									
上海保安体育设备技术有限公司									
PROJECT									
辽宁省铁岭市星悦南岸•综合商业区 (一期) 水上乐园									
TITLE									
WP710造浪池区域水汀池 工艺流程图									
THIS PRINT'S COPYRIGHT ARE THE PROPERTY OF THE ARCHITECT AND SHALL REMAIN SO UNDER ALL CIRCUMSTANCES									
SCALE		N.T.S (A1)		REFERENCE		-			
CHECKED BY		DRAWN BY		ZK					
APPROVED BY		FILE NO.							
		DATE							
STATUS OF DRAWING		DRAWING NO.				REV.			
TENDER DRAWING						PA-WP710-01		B	
SEC OF DRAWING									
AS-BUILT DRAWING									