


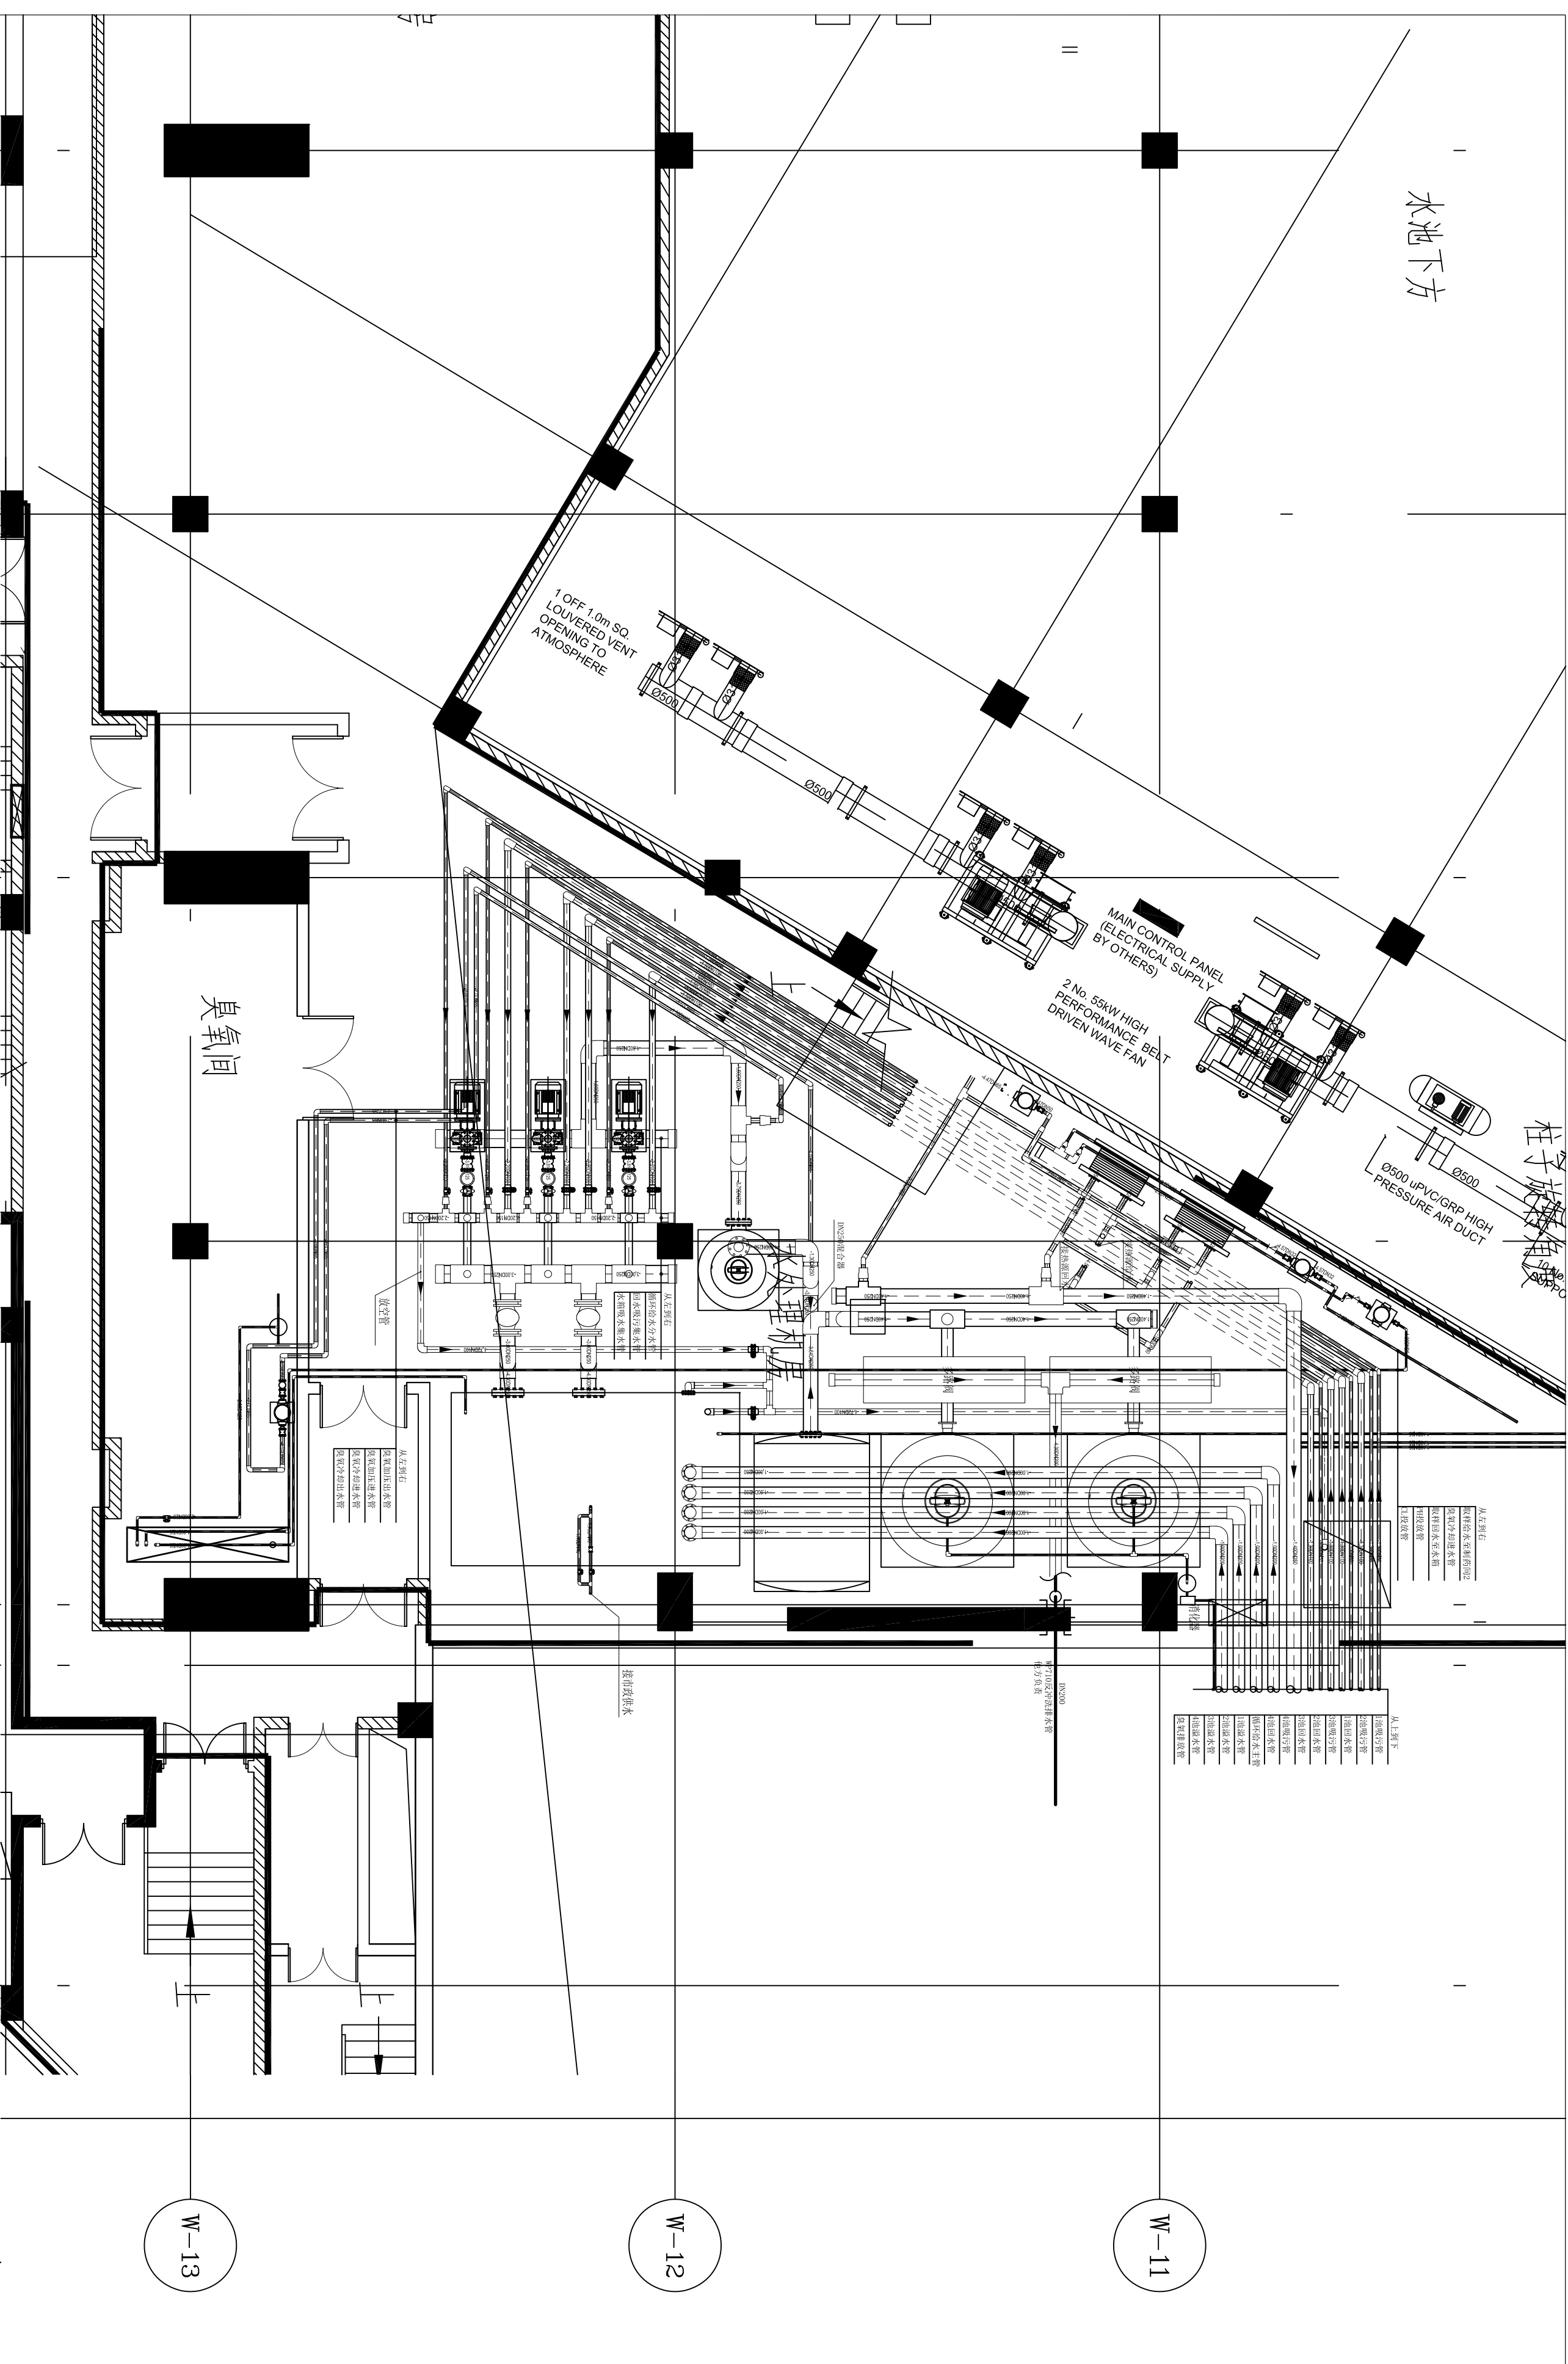

水池下方

臭气间

施工图纸

辽宁同济置业有限公司

凯里森建筑事务所(中国)

上海保安体育设备技术有限公司

辽宁省铁岭市星悦南岸•综合商业区
(一期) 水上乐园

WP710造浪池区域水疗池水处理机房
管线平面布置图

GENERAL NOTES:

REV	DESCRIPTION	DATE	BY
-----	-------------	------	----

THIS PRINT ITS COPYRIGHT ARE THE PROPERTY OF KESHI SEN ARCHITECTURE AND SHALL REMAIN SO UNDER ALL CIRCUMSTANCES			
1:80(A2)	REFERENCE		
DRAWN BY		ZK	
DATE		13-02-2014	
STATUS OF DRAWING		DRAWING NO.	REV.
LEADER DRAWING		PA-WP710-007	A
ASSET DRAWING			

WP710造浪池区域水疗池水处理机房管线平面布置图