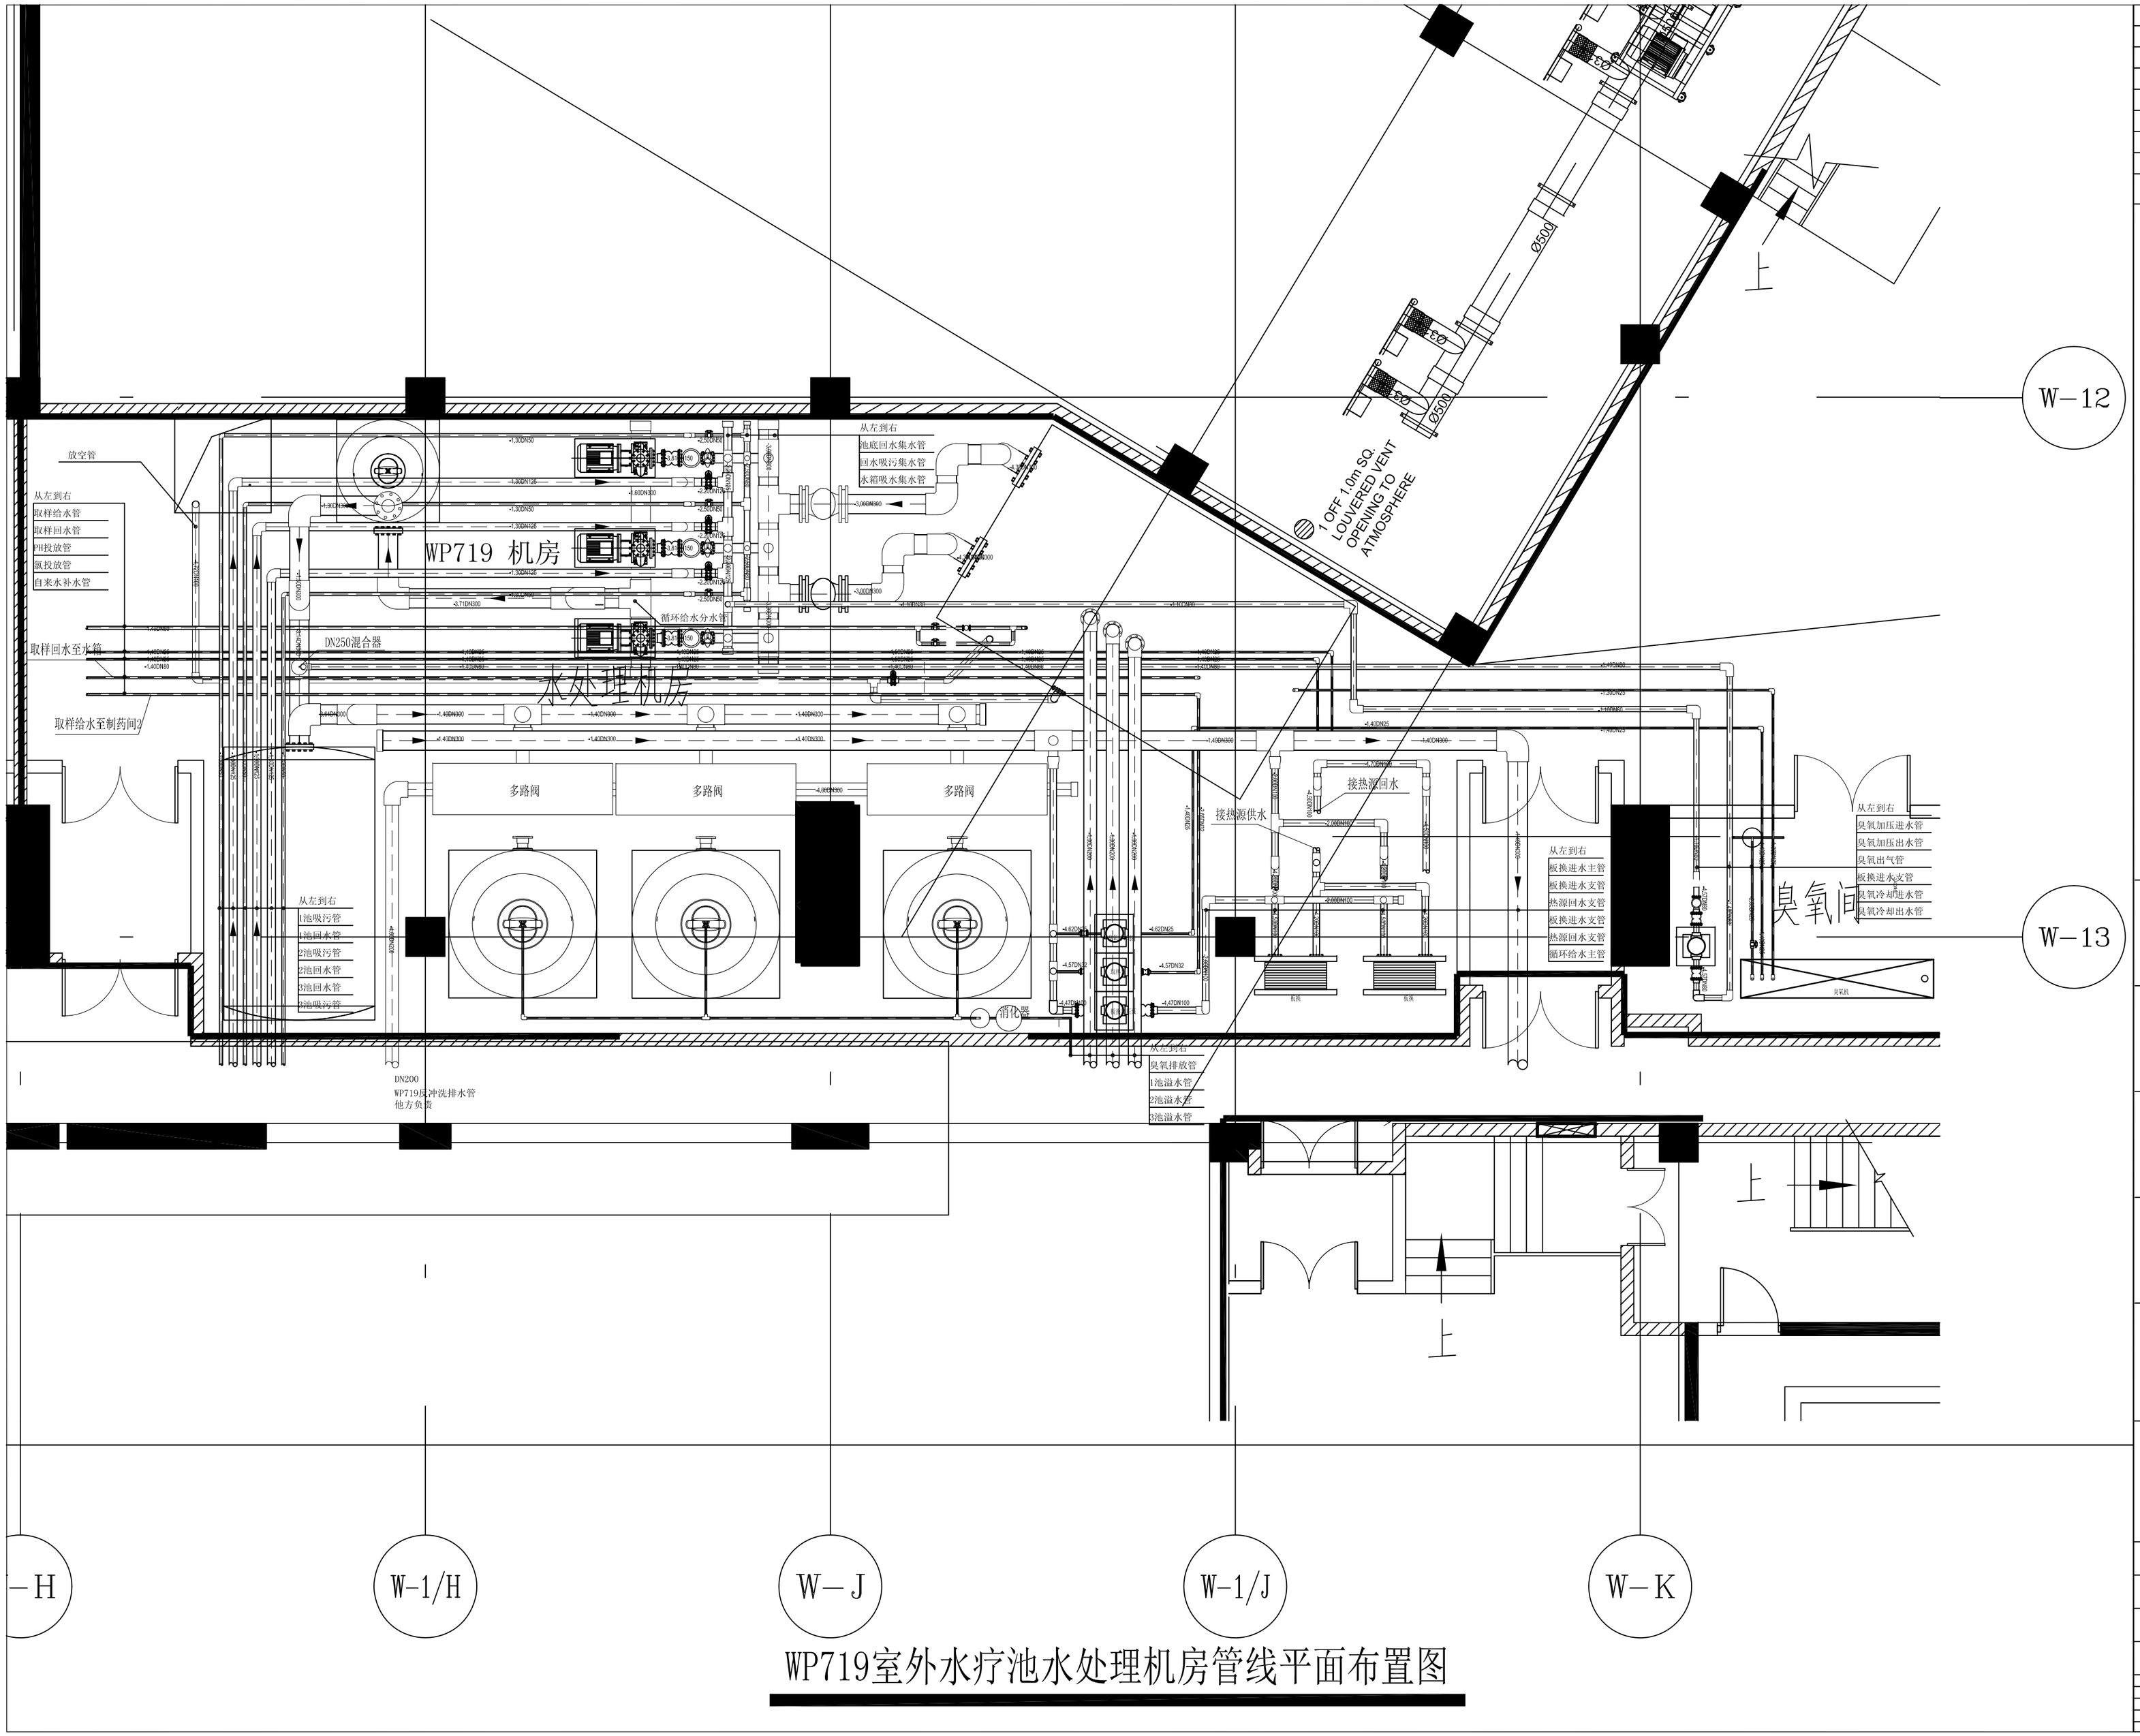

WP719室外水疗池水处理机房管线平面布置图

REV	DESCRIPTION	DATE	BY

GENERAL NOTES:

施 工 图 纸

辽宁同济置业有限公司

凯里森建筑事务所(中国)

CONSULTANT

上海保安体育设备技术有限公司

辽宁省铁岭市星悦南岸·综合商业区（一期）水上乐园

WP719室外水疗池水处理机房
管线平面布置图

THIS PRINT ITS COPYRIGHT ARE THE PROPERTY OF P & A ENGINEERING LIMITED AND SHALL REMAIN SO UNDER ALL CIRCUMSTANCES

1:65(A2)	REFERENCE –
	DRAWN BY ZK
	FILE NO.
	DATE 13-02-2014

STATUS OF DRAWING	DRAWING NO.	REV.
TENDER DRAWING	PA-WP719-007	A
SHOP DRAWING		
AS-FITTED DRAWING		