


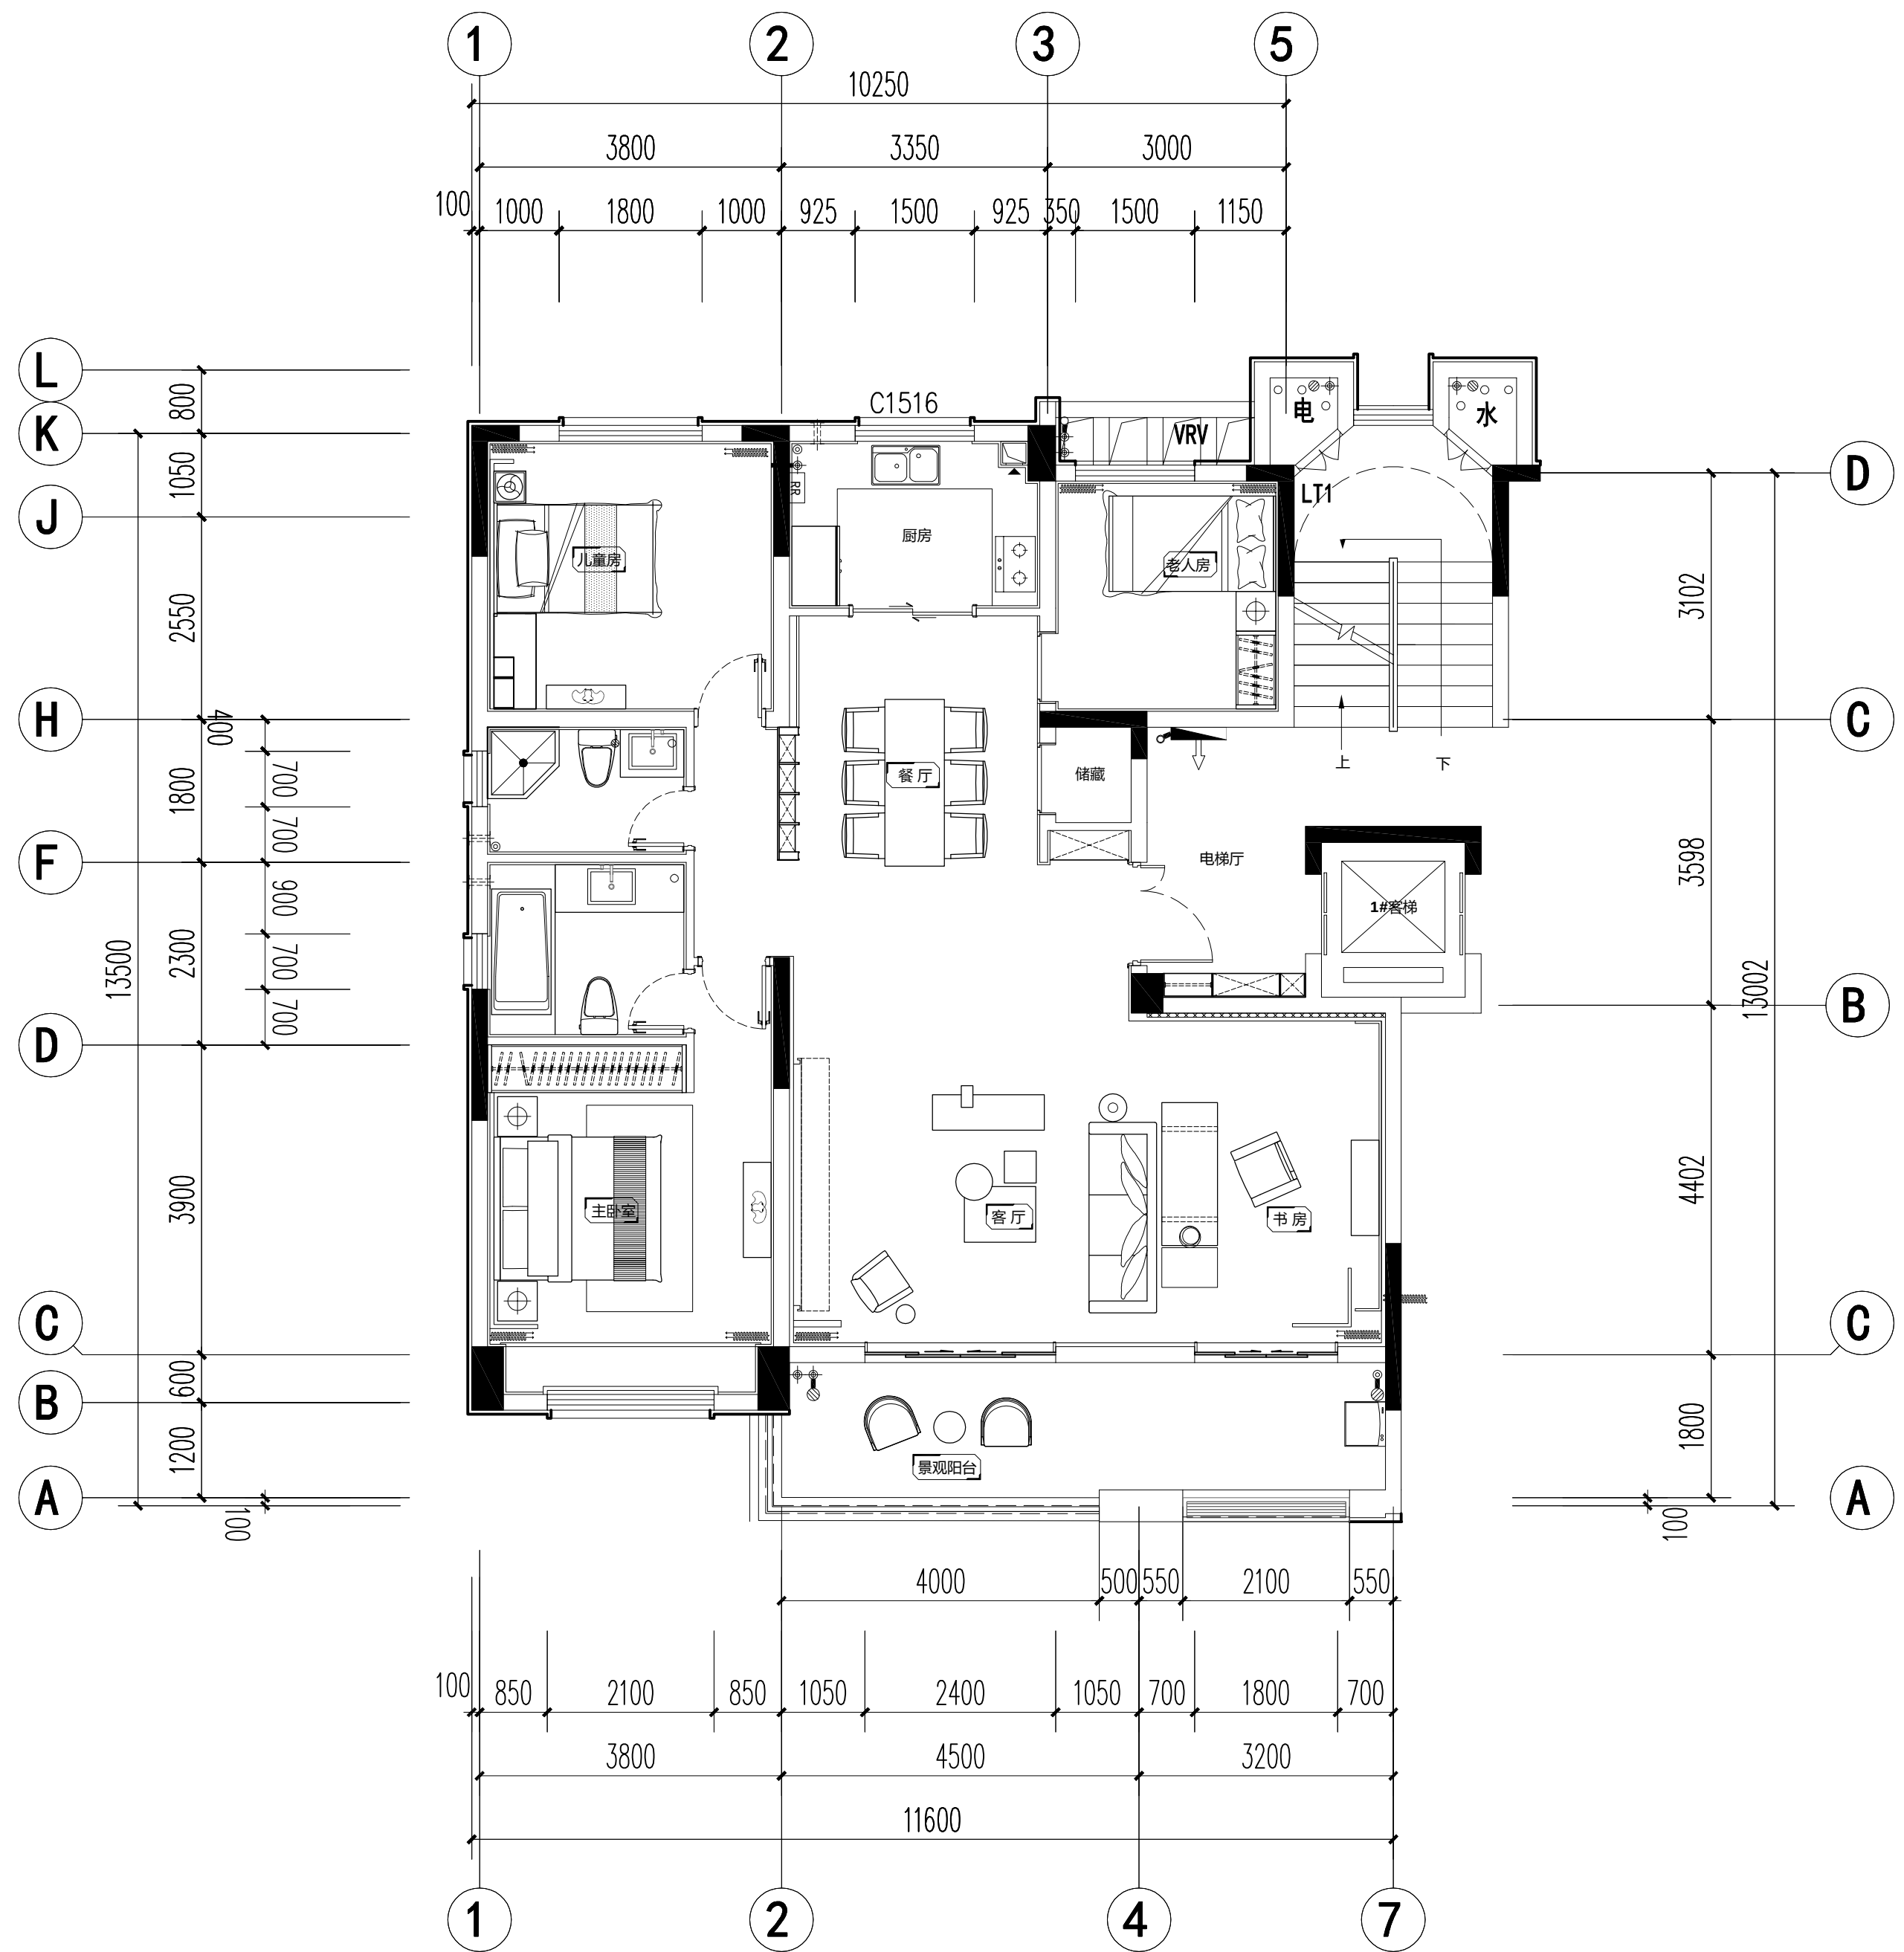

ARCHITECTURAL INFORMATION PLAN

平面布置图

SCALE 1:100